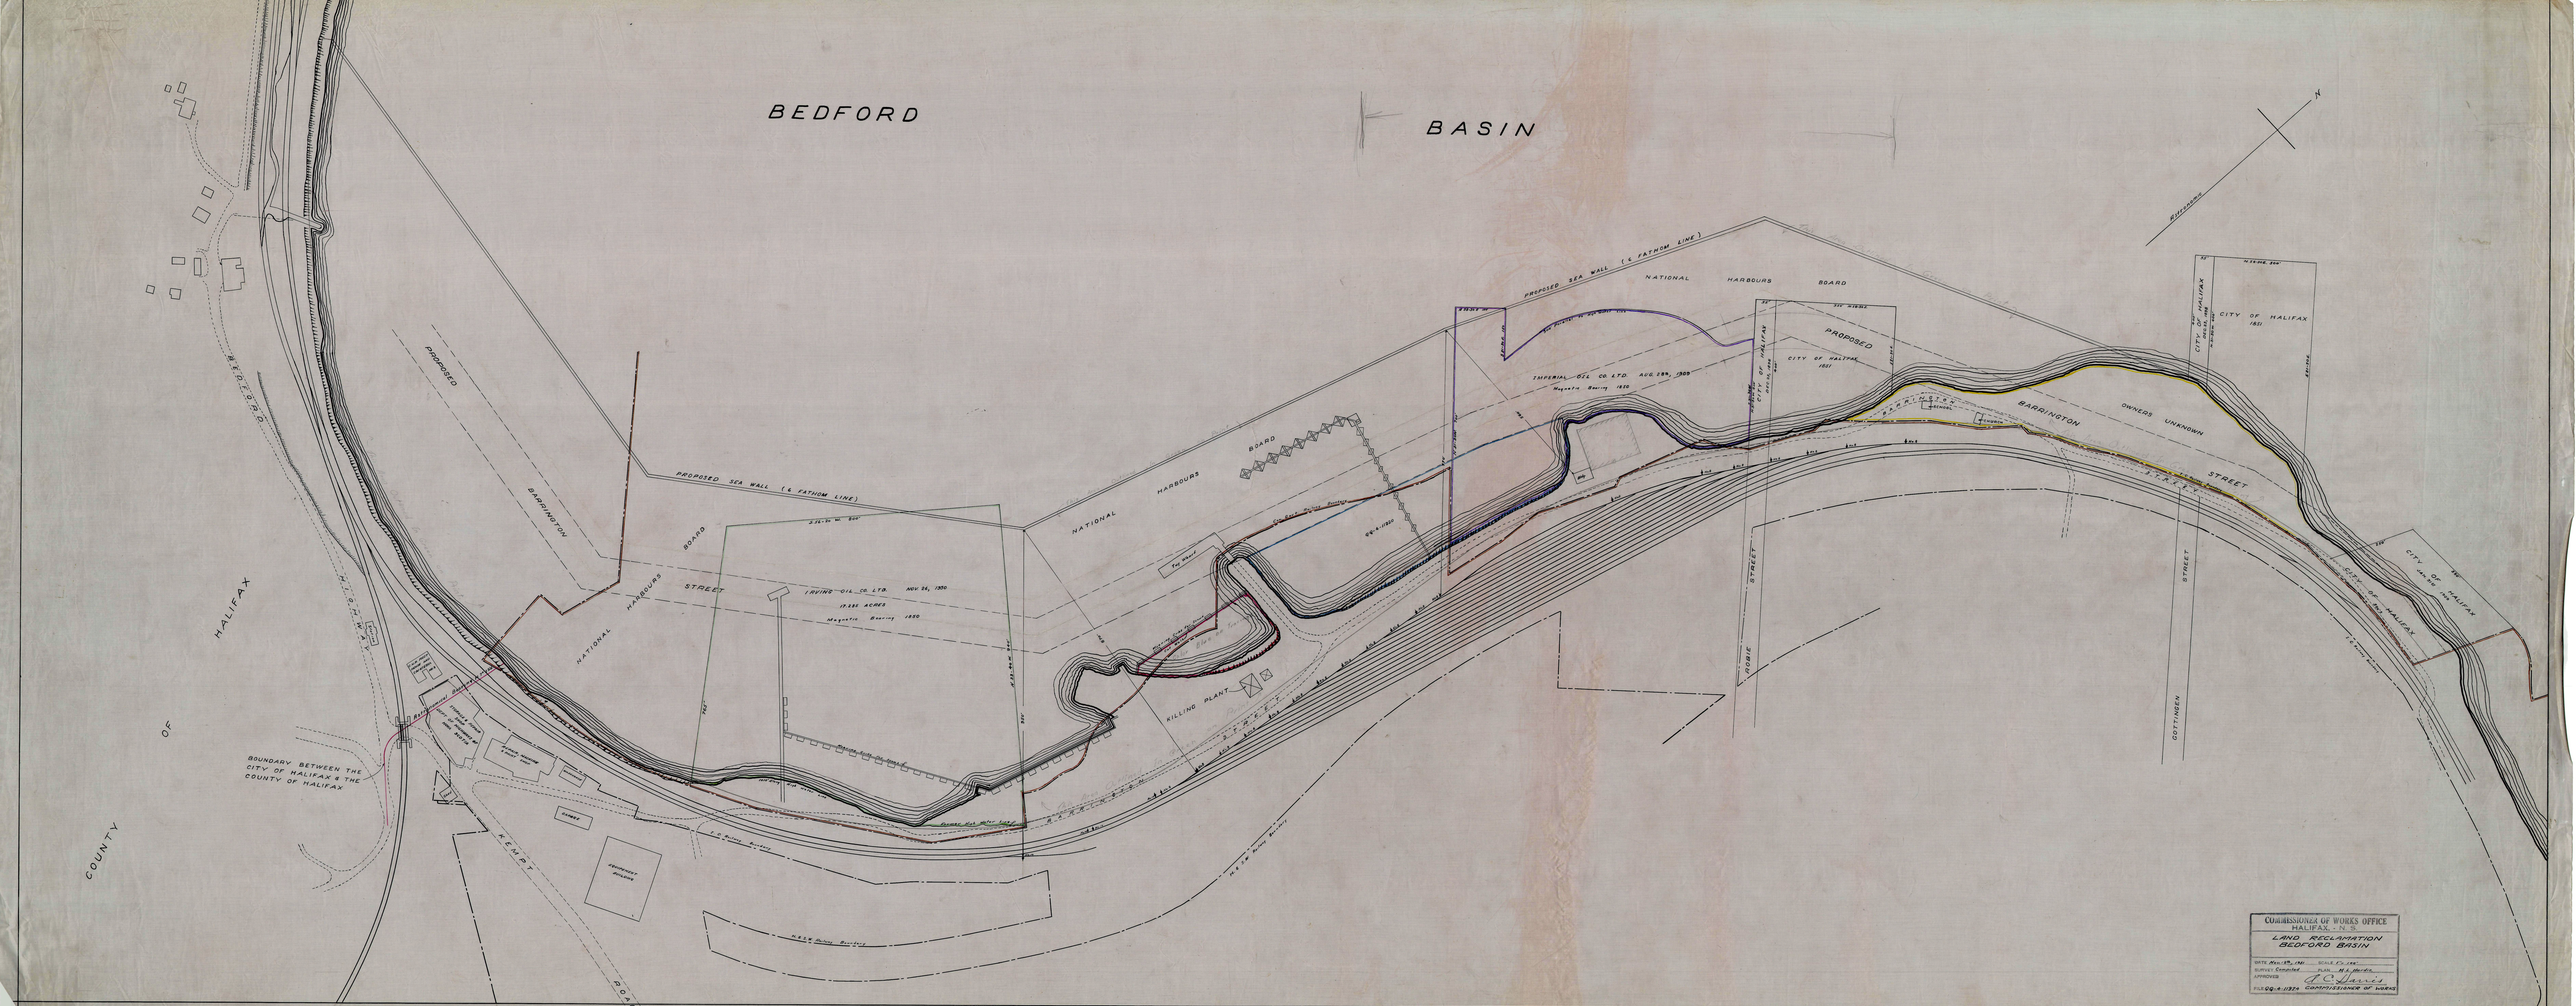

Copy of QQ-4-11974, from Halifax Engineering and Works Department plans, provided by Halifax Municipal Archives