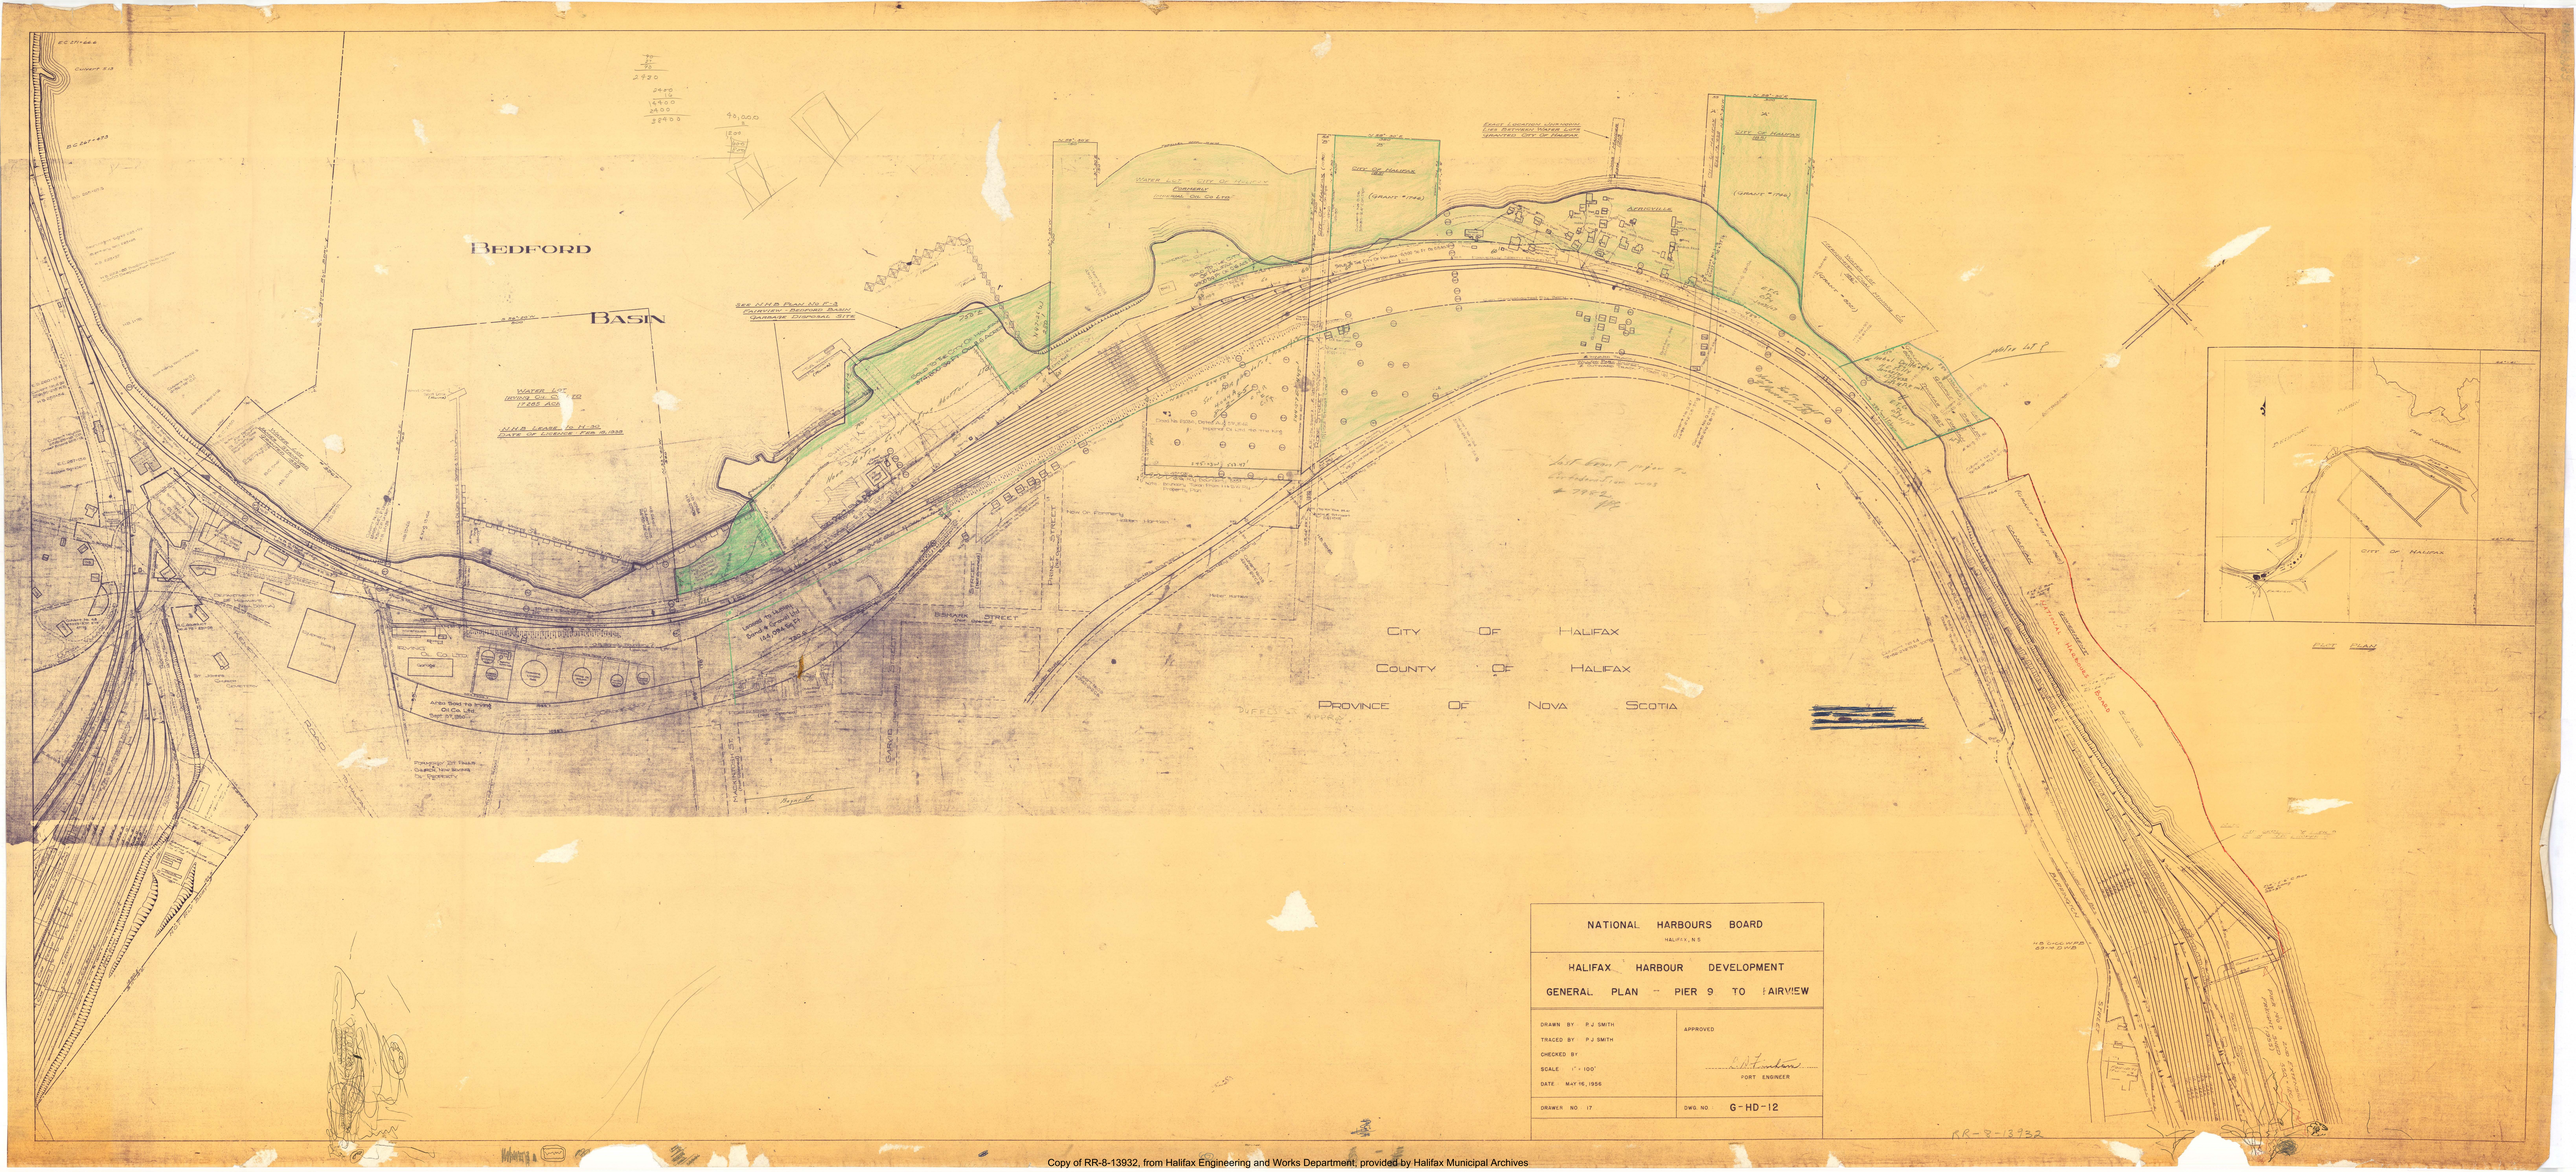

RR-8-13932

Copy of RR-8-13932, from Halifax Engineering and Works Department; provided by Halifax Municipal Archives