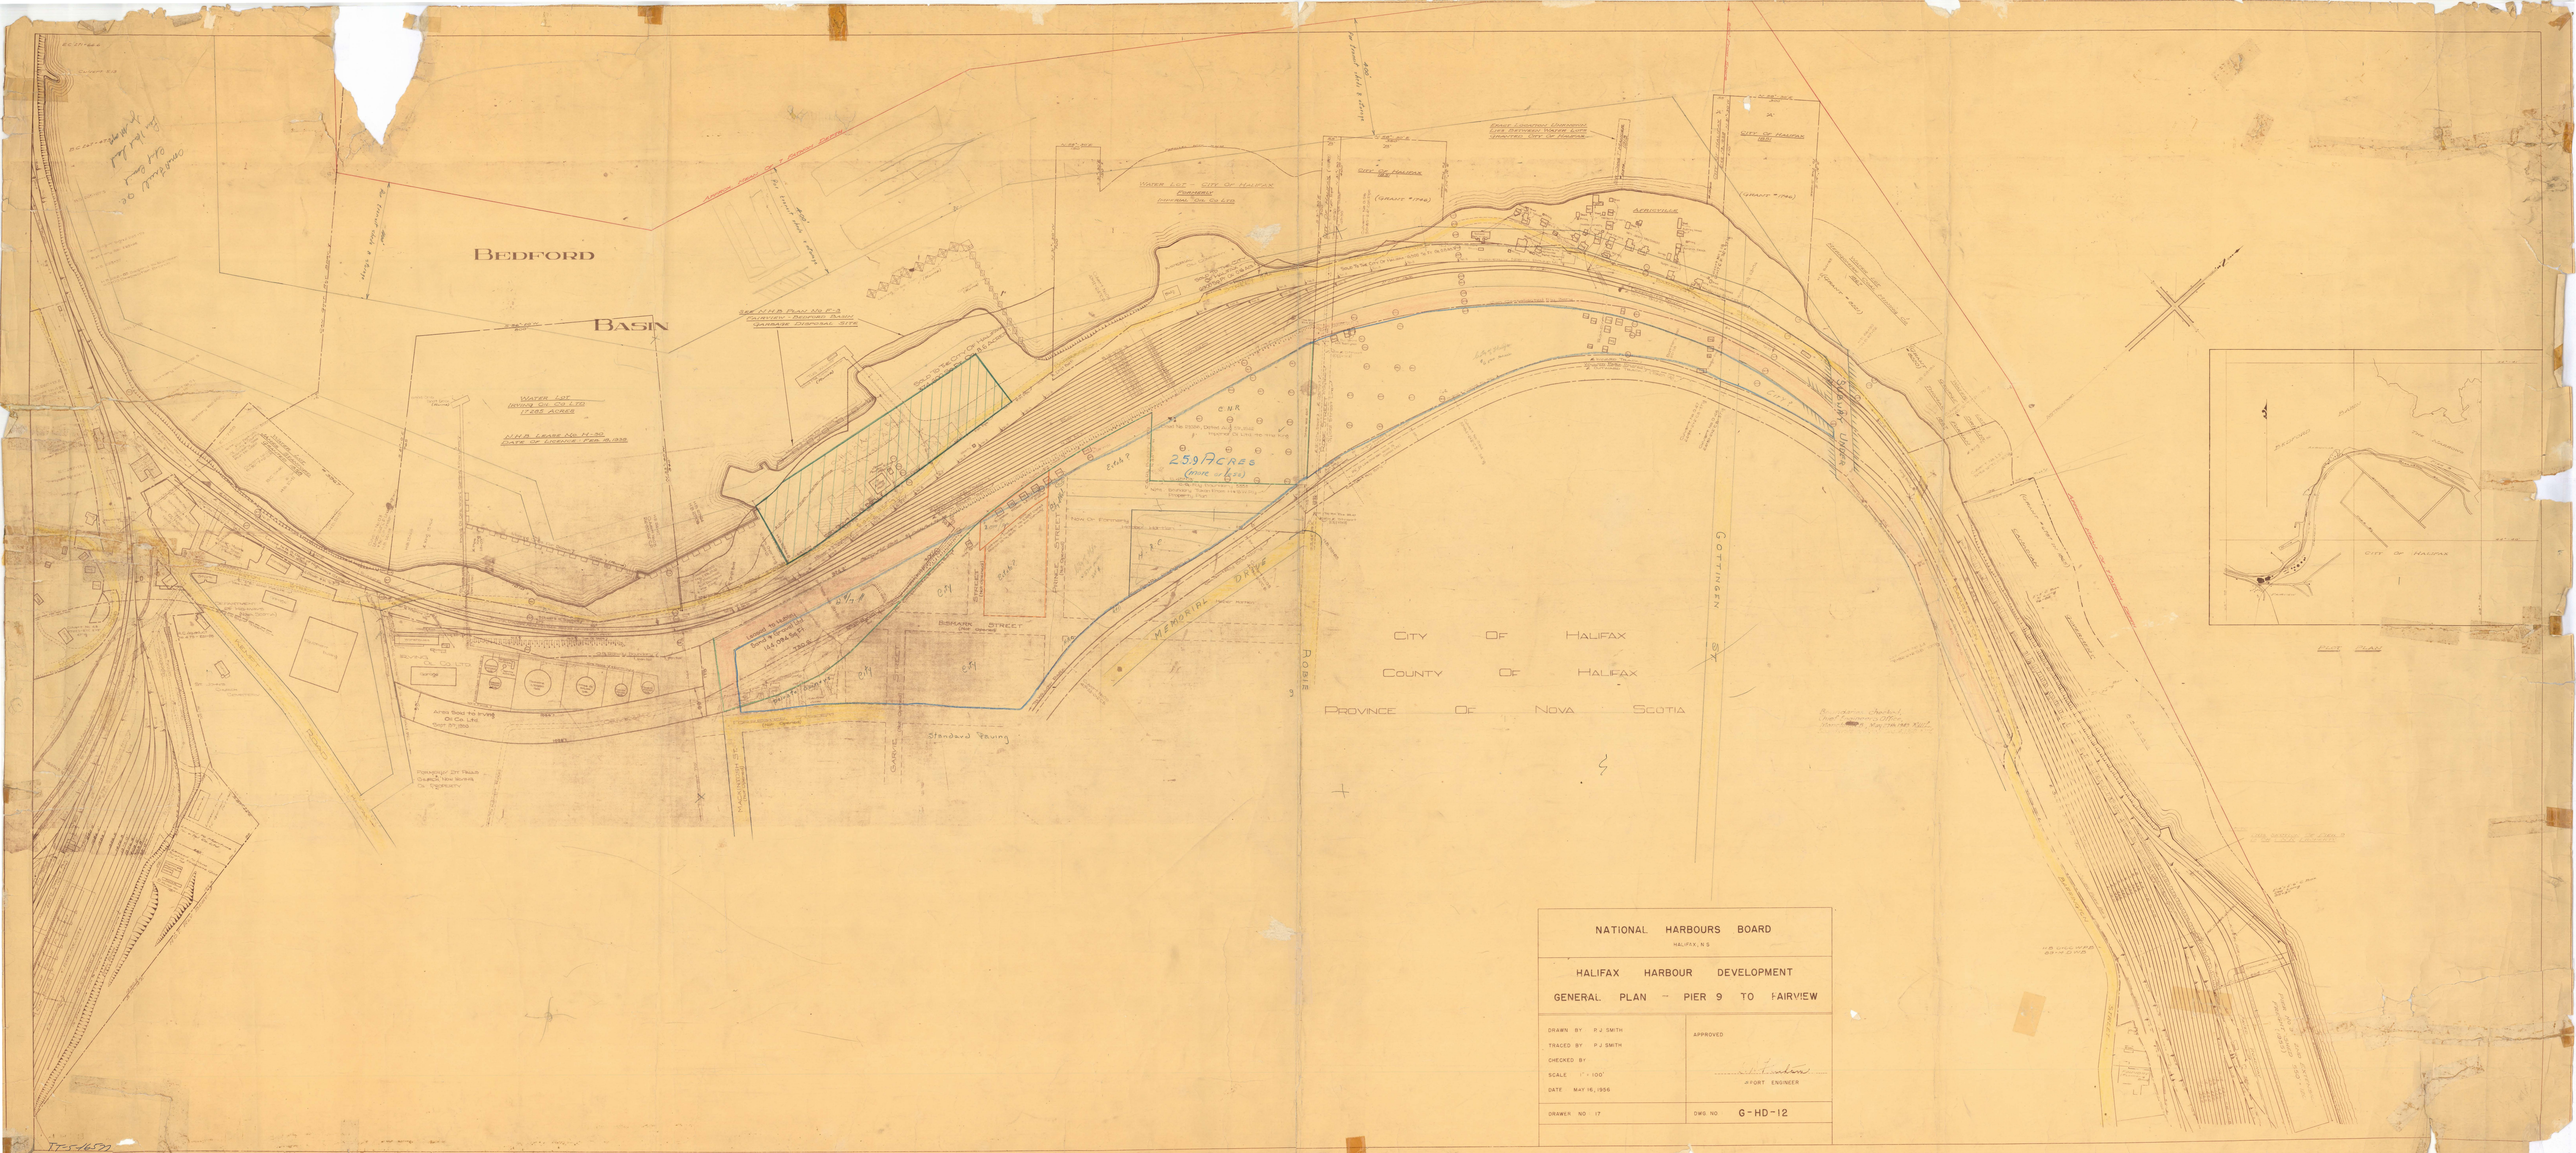

Copy of TT-5-16577, from Halifax Engineering and Works Department, provided by Halifax Municipal Archives