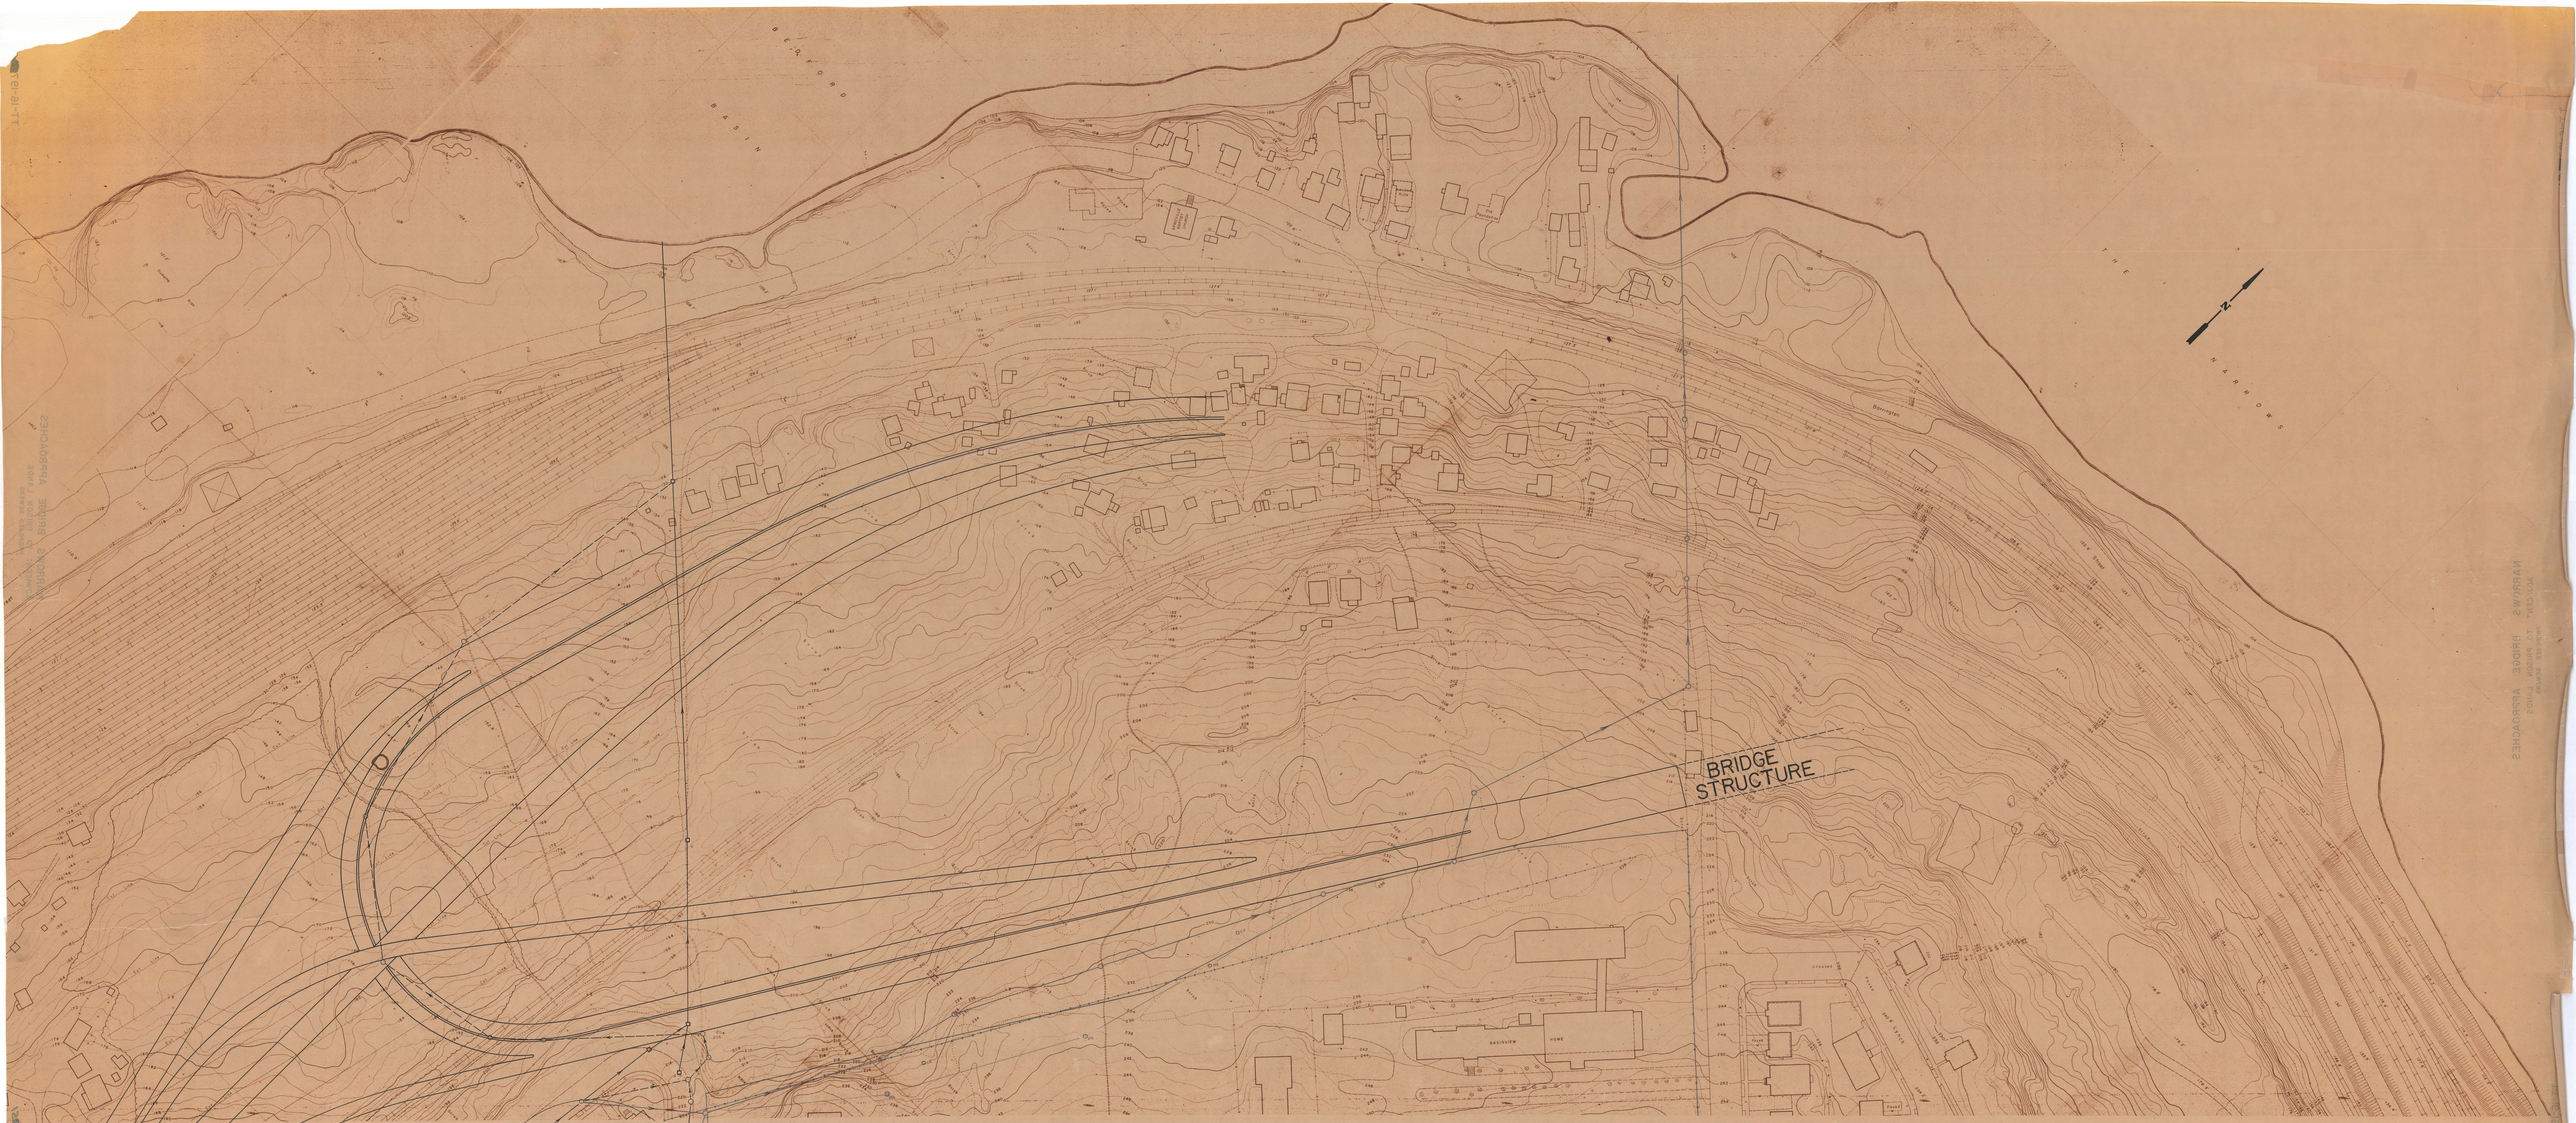

Copy of TT-16-19751, from Halifax Engineering and Works Department, provided by Halifax Municipal Archives