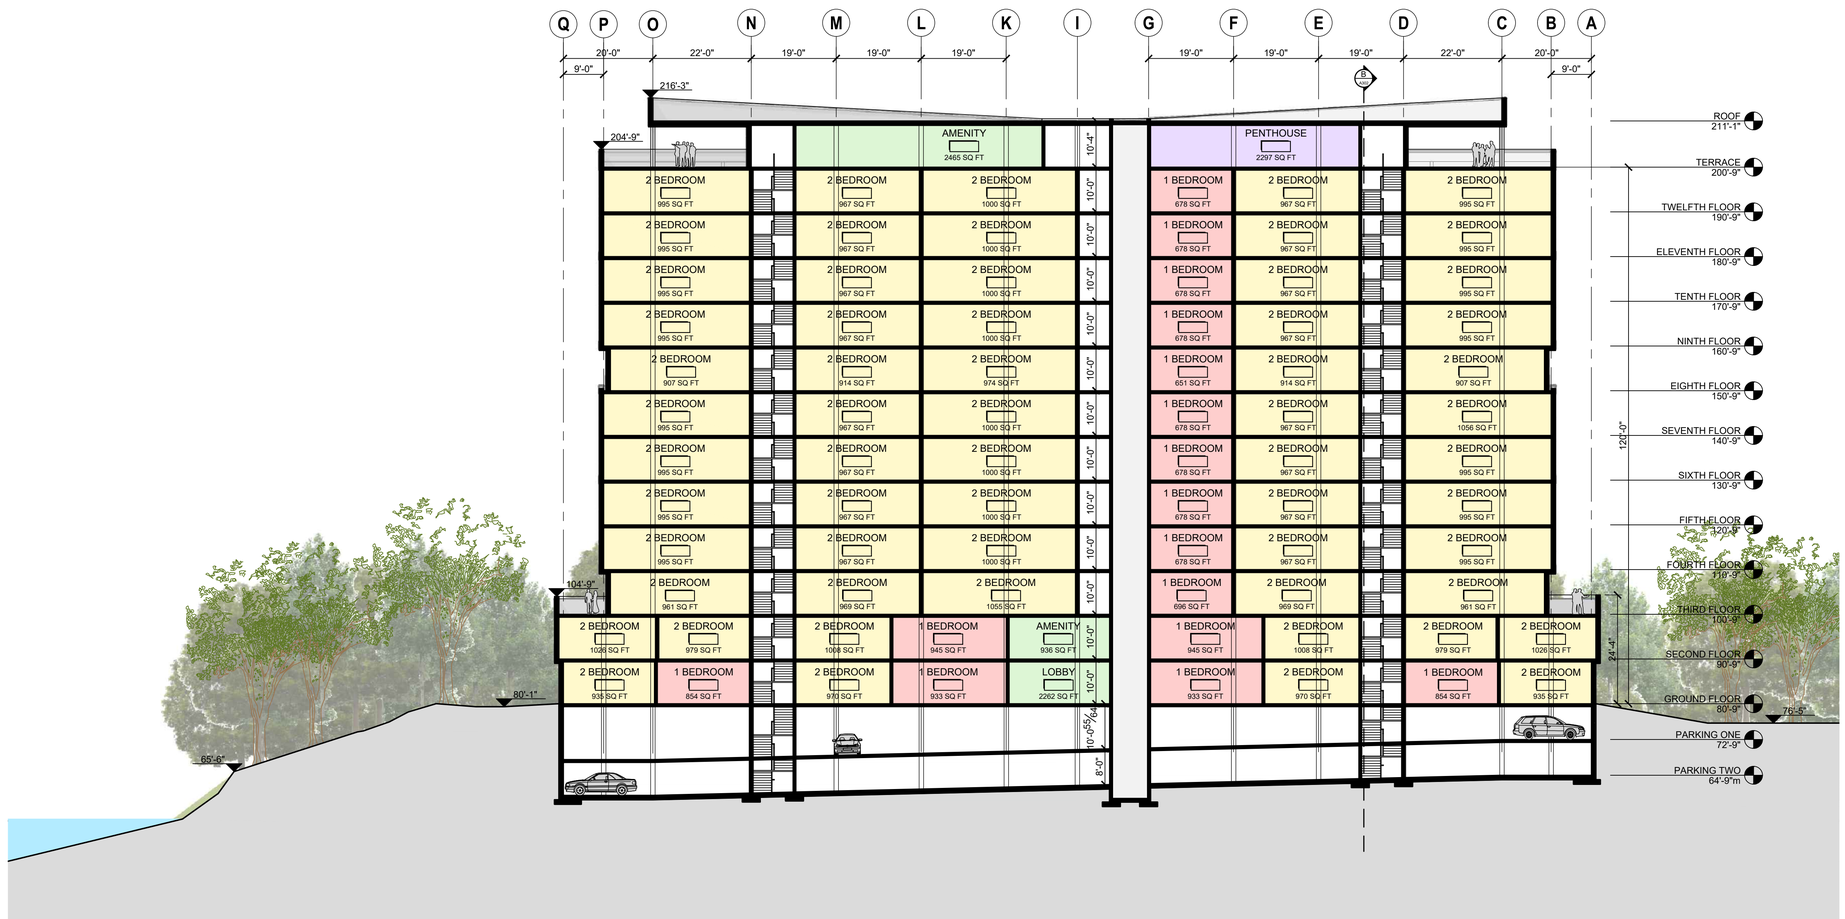
Q P O N M L K I G F E D C B A
20'-0" 22'-0" 19'-0" 19'-0" 19'-0" 19'-0" 19'-0" 19'-0" 22'-0" 20'-0"
9'-0" 9'-0"
216'-3"
204'-9"
104'-9"
80'-1"
65'-6"
AMENITY 2465 SQ FT
PENTHOUSE 2297 SQ FT
2 BEDROOM 995 SQ FT
2 BEDROOM 967 SQ FT
2 BEDROOM 1000 SQ FT
1 BEDROOM 678 SQ FT
2 BEDROOM 995 SQ FT
2 BEDROOM 907 SQ FT
2 BEDROOM 914 SQ FT
2 BEDROOM 974 SQ FT
1 BEDROOM 651 SQ FT
2 BEDROOM 914 SQ FT
2 BEDROOM 907 SQ FT
2 BEDROOM 995 SQ FT
2 BEDROOM 967 SQ FT
2 BEDROOM 1000 SQ FT
1 BEDROOM 678 SQ FT
2 BEDROOM 967 SQ FT
2 BEDROOM 1056 SQ FT
2 BEDROOM 995 SQ FT
2 BEDROOM 961 SQ FT
2 BEDROOM 969 SQ FT
2 BEDROOM 1055 SQ FT
1 BEDROOM 696 SQ FT
2 BEDROOM 969 SQ FT
2 BEDROOM 961 SQ FT
2 BEDROOM 1026 SQ FT
2 BEDROOM 979 SQ FT
2 BEDROOM 1008 SQ FT
1 BEDROOM 945 SQ FT
AMENITY 936 SQ FT
1 BEDROOM 945 SQ FT
2 BEDROOM 1008 SQ FT
2 BEDROOM 979 SQ FT
2 BEDROOM 1026 SQ FT
2 BEDROOM 935 SQ FT
1 BEDROOM 854 SQ FT
2 BEDROOM 970 SQ FT
1 BEDROOM 933 SQ FT
LOBBY 2262 SQ FT
1 BEDROOM 933 SQ FT
2 BEDROOM 970 SQ FT
1 BEDROOM 854 SQ FT
2 BEDROOM 935 SQ FT
10'-4" 10'-0" 10'-0" 10'-0

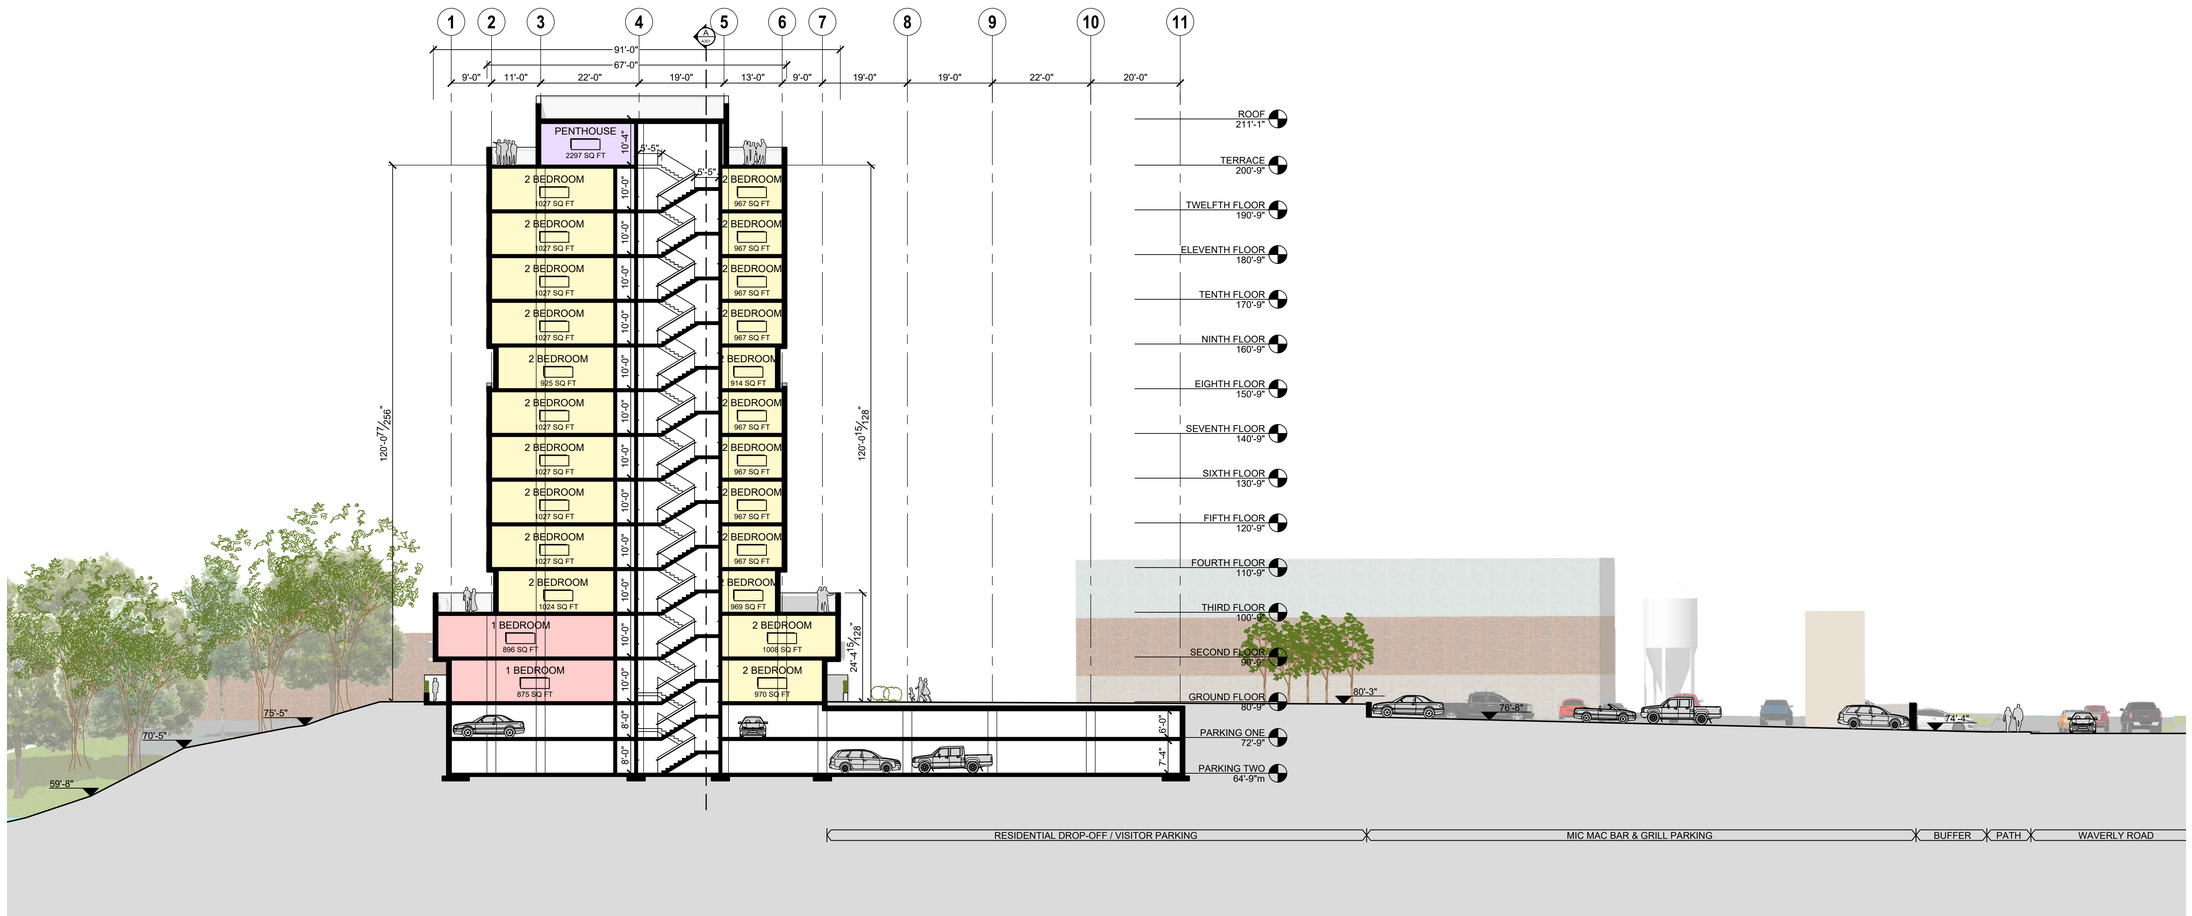

1
302
SECTION B-B
1/16" = 1'-0"

root
ARCHITECTURE

CLIENT:

KEYPLAN

Cranked Scheme		
Unit Type	Number	Percent Mix
1 Bedroom	47	33.33%
2 Bedroom	93	65.96%
3 Bedroom	0	0.00%
Penthouse	1	0.71%
Total	141	100.00%
Parking Spaces	Number	Percent Mix
Residential Underground	172	91.98%
Residential Visitor	15	8.02%
Total	187	100.00%

AMENITY SPACE
1 BEDROOM
2 BEDROOM
PENTHOUSE

STAMP

NO.	REVISIONS	DD/MM/YY

PROJECT :
MMBR
DEVELOPMENTS

DRAWING TITLE :
SECTION B–B

C.P.#:	23–09
PROJECT MANAGER:	KT
SCALE:	AS NOTED
DRAWN BY:	KD
DATE:	–

A–302