STORMWATER SYSTEM

NAME	NORTHING(m)	EASTING(m)	DIA. (mm)	LENGTH (mm)	WIDTH (mm)	STRUCTURE TYPE	ICD	T/G ELEV. (m)	SUMP ELEV. (m)	INVERT ELEV. (m)
CB-1	4961618.146	25606438.907	1050			CONC.	R80	29.40	27.98	28.05 SW
CB-2	4961590.239	25606414.679	1200			CONC.	R100	29.30	27.71	27.83 NE 27.78 S
CB-3	4961521.010	25606479.458	1050			CONC.	-	29.28	27.76	27.76 W
CB-4	4961515.028	25606461.423	1050			CONC.	R100	29.28	27.35	27.48 E 27.42 S
CB-5	4961521.181	25606413.069	1050			CONC.	-	29.70	26.95	26.95 W
CB-6	4961555.409	25606514.334	1050			CONC.	-	29.70	28.13	28.13 E
STMH-1	4961571.492	25606418.706	1200			CONC. OGS	-	29.65	27.41	27.64 N 27.49 W 28.51 E
STMH-1(A)	4961577.983	25606417.312	1200			CONC.	-	29.68	27.69	27.69 N 27.69 S 27.80 E
STMH-2	4961555.413	25606370.236	1200			CONC.	-	29.49	26.93	26.93 S 26.98 E
STMH-3	4961489.094	25606464.503	1200			CONC. OGS	-	29.00	26.68	26.98 W 27.03 N
STMH-4	4961460.336	25606403.049		1200	1200	CONC.	R120	27.10	25.95	25.95 N 26.06 S

SANITARY SYSTEM

NAME	NORTHING(m)	EASTING(m)	DIA. (mm)	STRUCTURE TYPE	T/G ELEV. (m)	INVERT ELEV. (m)
SAMH-1	4961499.184	25606497.142	1200	CONC.	29.15	27.60 NW

NOTES:

1. THE CONTRACTOR SHALL COORDINATE ALL SITE SERVICING WORK AND CONTINUATIONS SHOWN ON THIS DRAWING WITH ALL OTHER SERVICING WORK INCLUDING:
   - WASTEWATER TREATMENT (SEPTIC)
   - WATER SUPPLY (WELLS)
   - WATER TREATMENT
   - BUILDING MECHANICAL (PLUMBING)
2. FOR HEADWALL LAYOUT POINT COORDINATES REFERE TO DRAWING C4

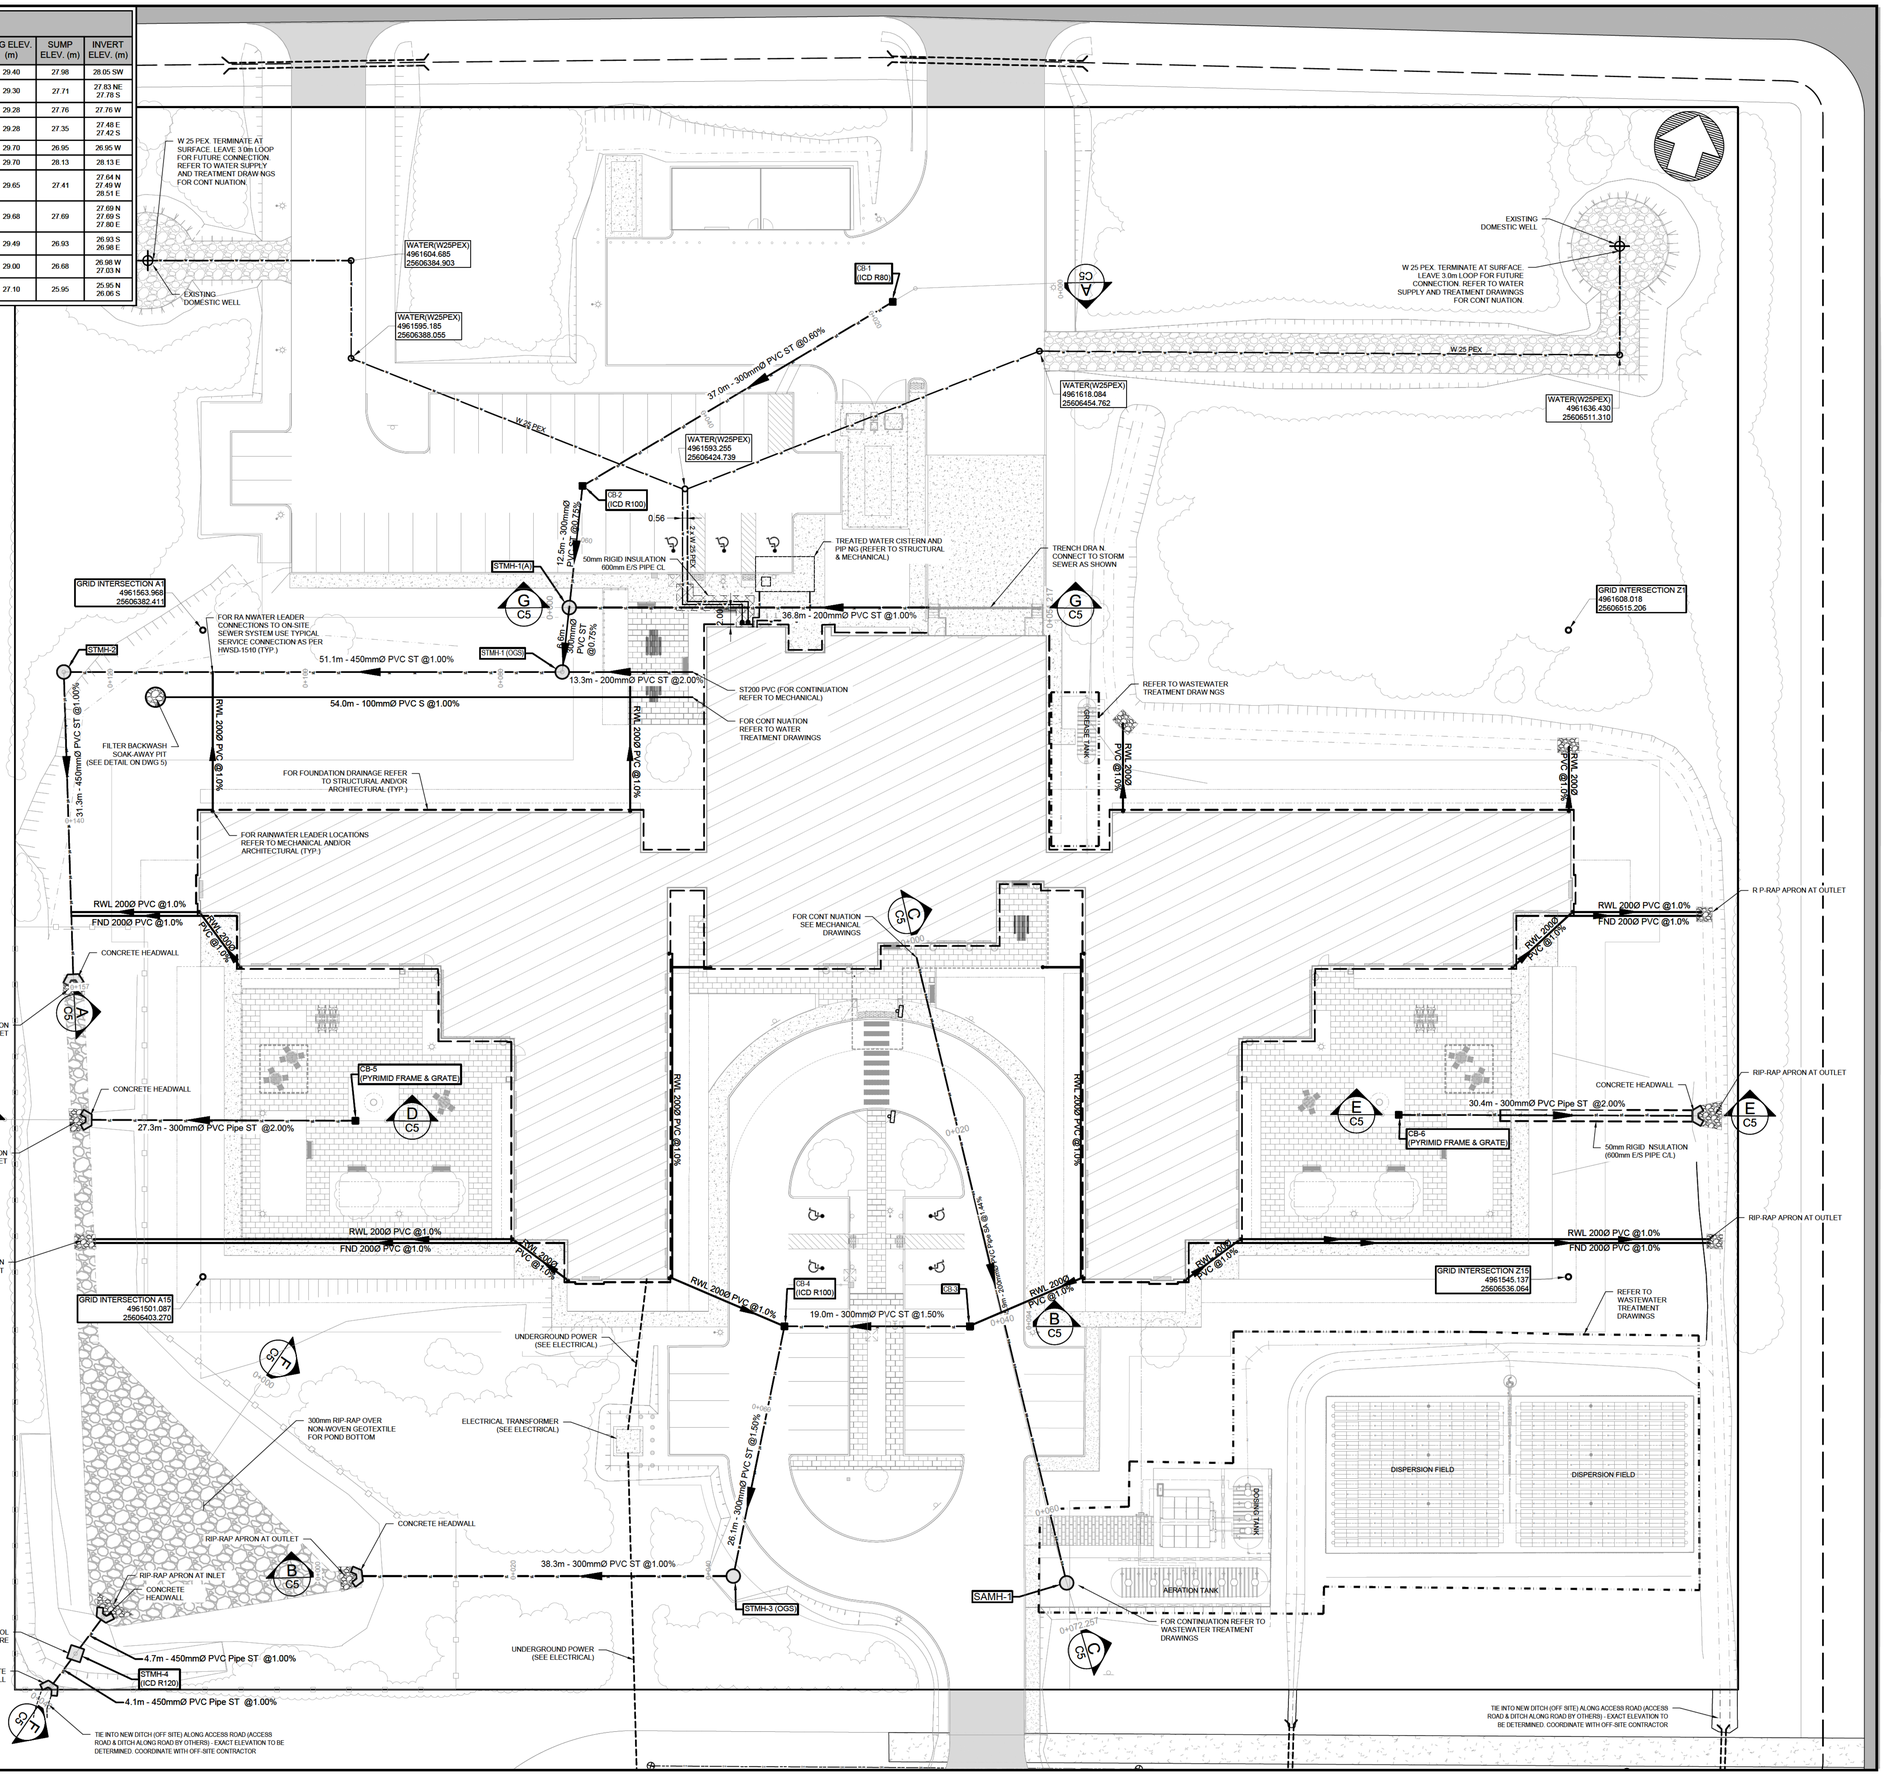

ARCHITECTURE | 49

DILLON CONSULTING

THIS DRAWING AND DESIGN IS COPYRIGHT PROTECTED. DO NOT REPRODUCE OR REVISE WITHOUT WRITTEN PERMISSION BY ARCHITECTURE49 INC.

ISSUED FOR TENDER

25mm

224243

REGISTERED PROFESSIONAL ENGINEER — DATE — [redacted] — PROVINCE OF NOVA SCOTIA

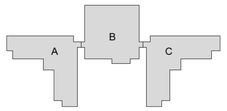

NO.	DATE	ISSUED
4	2024-06-27	ISSUED FOR TENDER
3	2024-05-31	ISSUED FOR 100% REV EW
2	2024-04-19	ISSUED FOR 75% REVIEW
1	2023-03-22	ISSUED FOR 50% REVIEW

PROJECT

THE BIRCHES NURSING HOME REPLACEMENT FACILITY

SITE SERVICES PLAN

DRAWING NO. C3

PRINT DATE:

FILENAME: C:\PW WORKING DIRECTORY\PROJECTS 2022\DILLON_STREET\#45395251\C-224243-00-SITE-CON-SERVICES.DWG PLOTTED BY: BACH, NEIL
LAYOUT: C3 SCALE: 1:250 DATE: 2024-06-27 LAST SAVED: 2024-06-27 11:10 AM