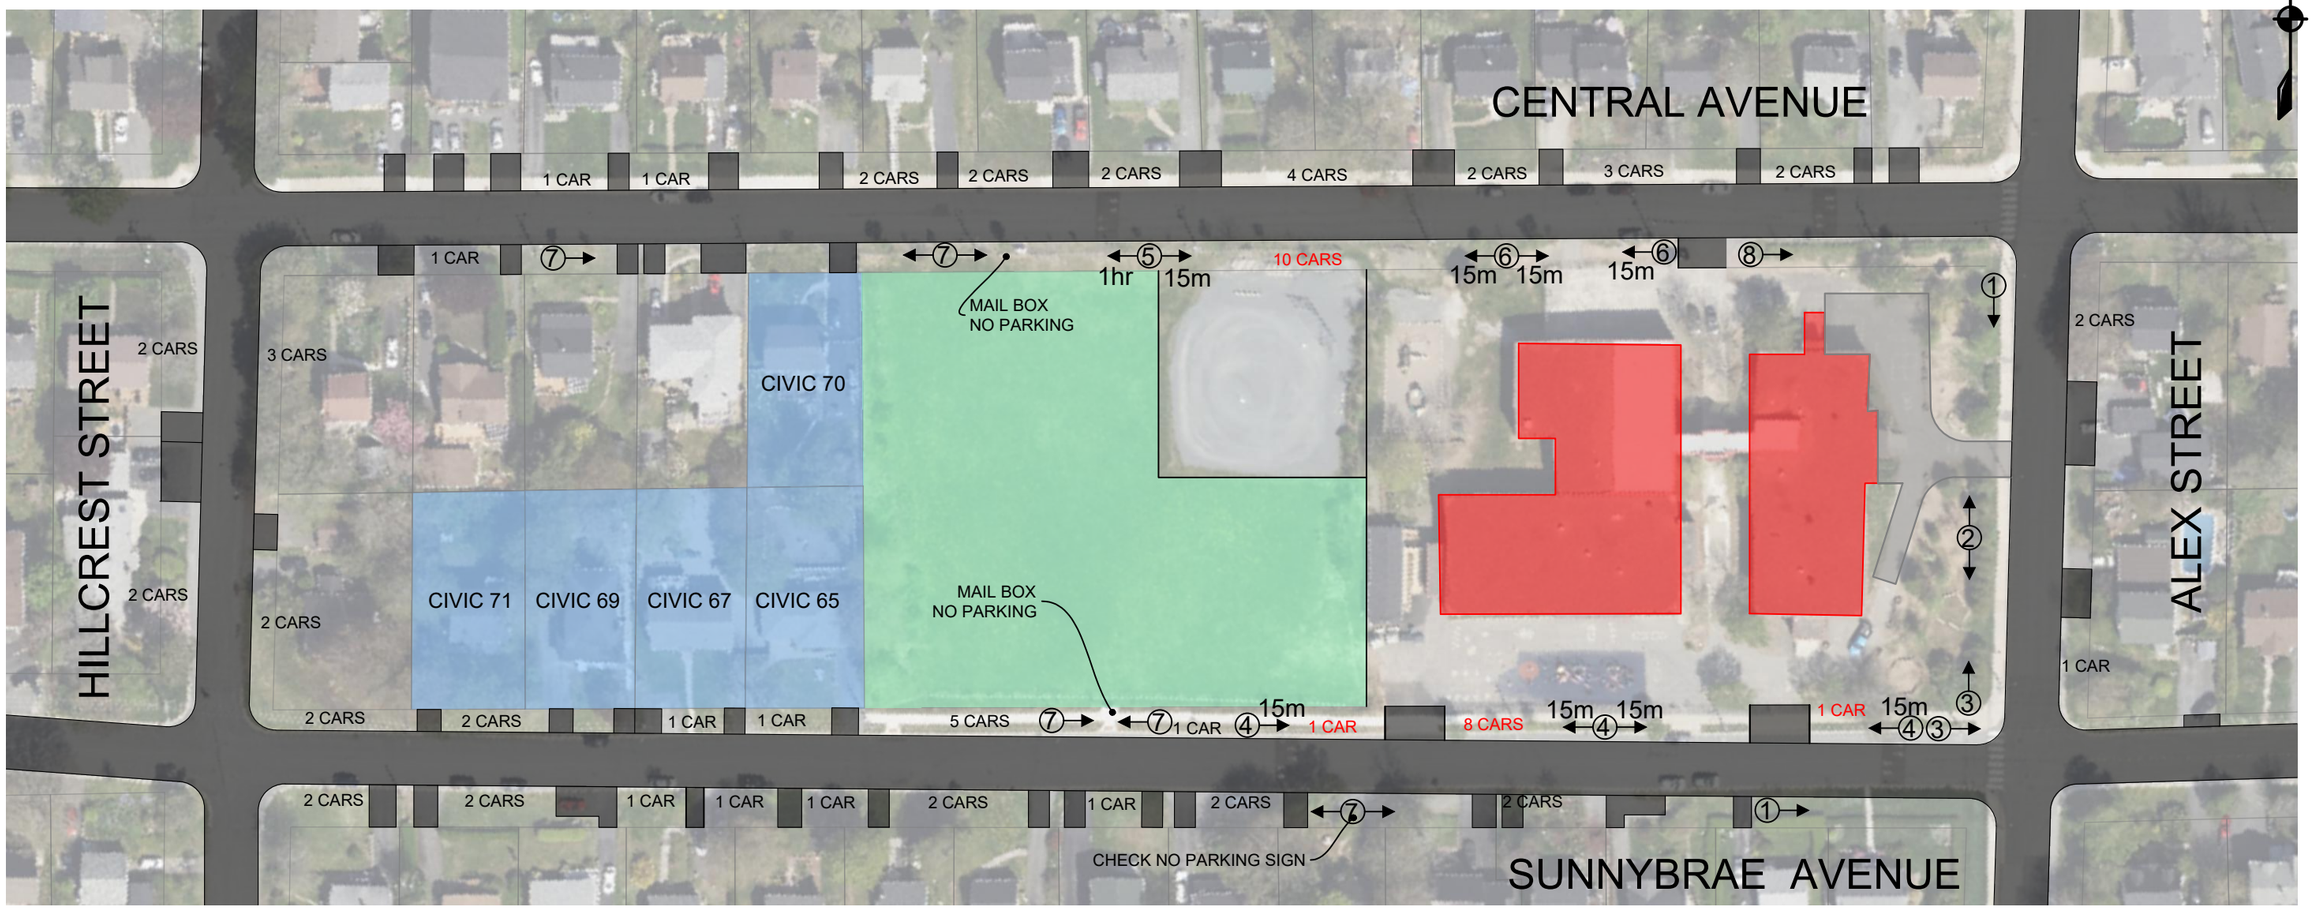

PARKING TOTALS

15 minute	20 spaces
Unlimited	44 spaces
Off Street	12 spaces
Totals	76 spaces

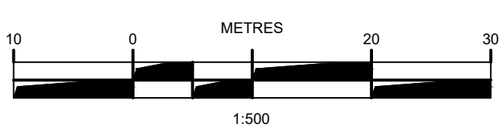

CONSULTANT	CLIENT	PROJECT DESCRIPTION	SHEET DESCRIPTION	Engineer	Drawn
DESIGNPOINT engineering • surveying • solutions 902.832.5597 designpoint.ca		MAGIC BEINGS DAYCARE EXPANSION FAIRVIEW, NOVA SCOTIA	PARKING INVENTORY SUNNYBRAE/CENTRAL CAMPUS	P.BURGESS	
				Scale 1:1000	Date FEB-18-2025
				Project No. 25-082	Drawing No. 1
				Filename	

P:\2025\25-082 - J. Tsitouras - Magic Beings Day Care Expansion\05 - Technical\Reports\Magic Beings Day Care Site Plan Mar-06-2025.dwg, Plot Date: 2025-Mar-13, Plot Size: ANSI full bleed B (11.00 x 17.00 Inches), Plotted By: Paul Burgess