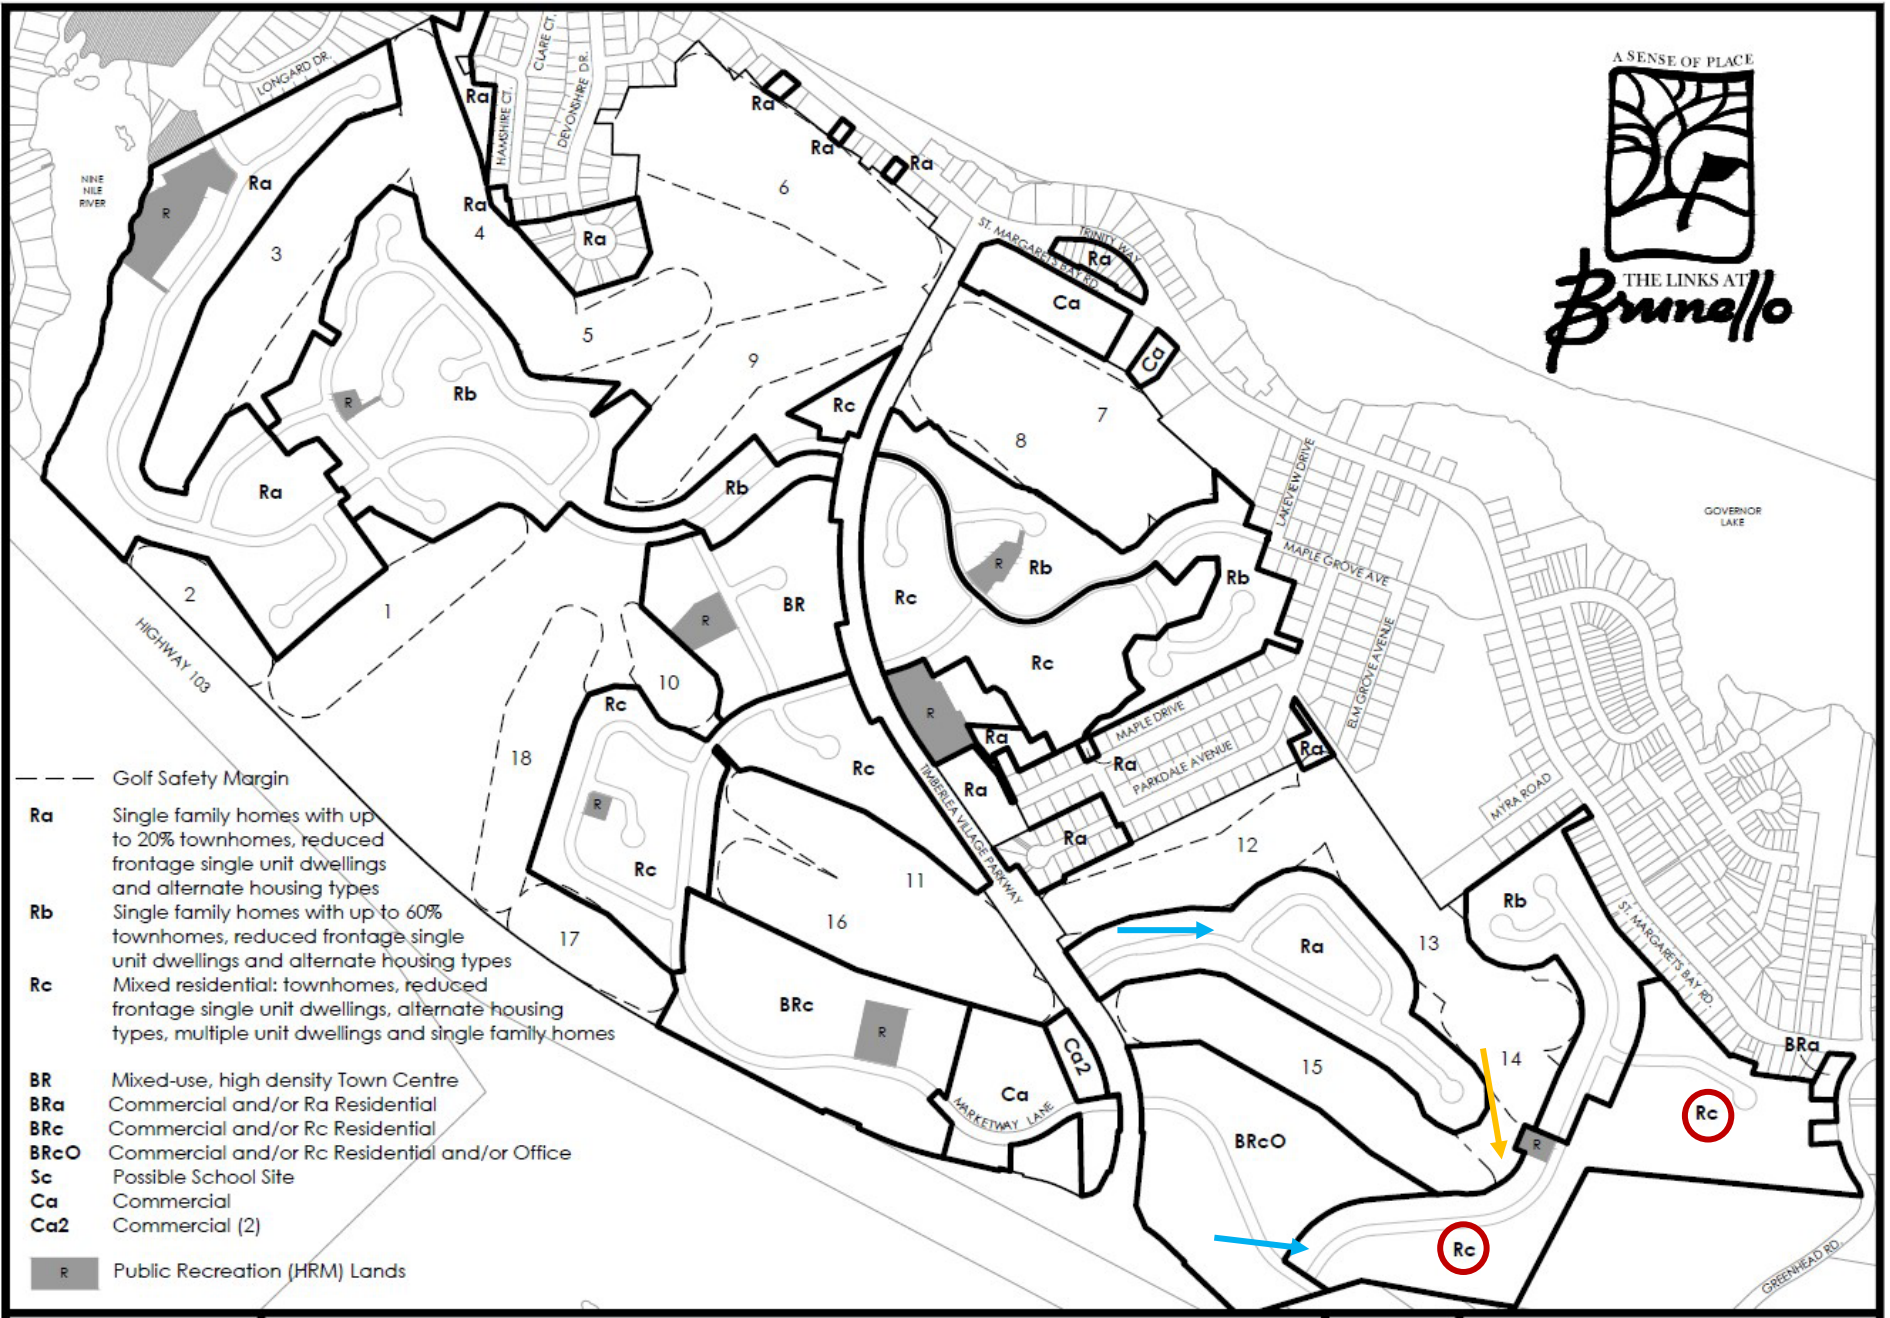

zzap architecture + planning 1 Canal St. Dartmouth NS B2Y 2W1 zzap.ca

SCHEDULE B2.D2 : COMMUNITY CONCEPT PLAN

LINKS AT BRUNELLO, TIMBERLEA, NS

N

SCALE: 0 50 100 250 500m

1 : 10,000

DATE: JULY 16, 2025