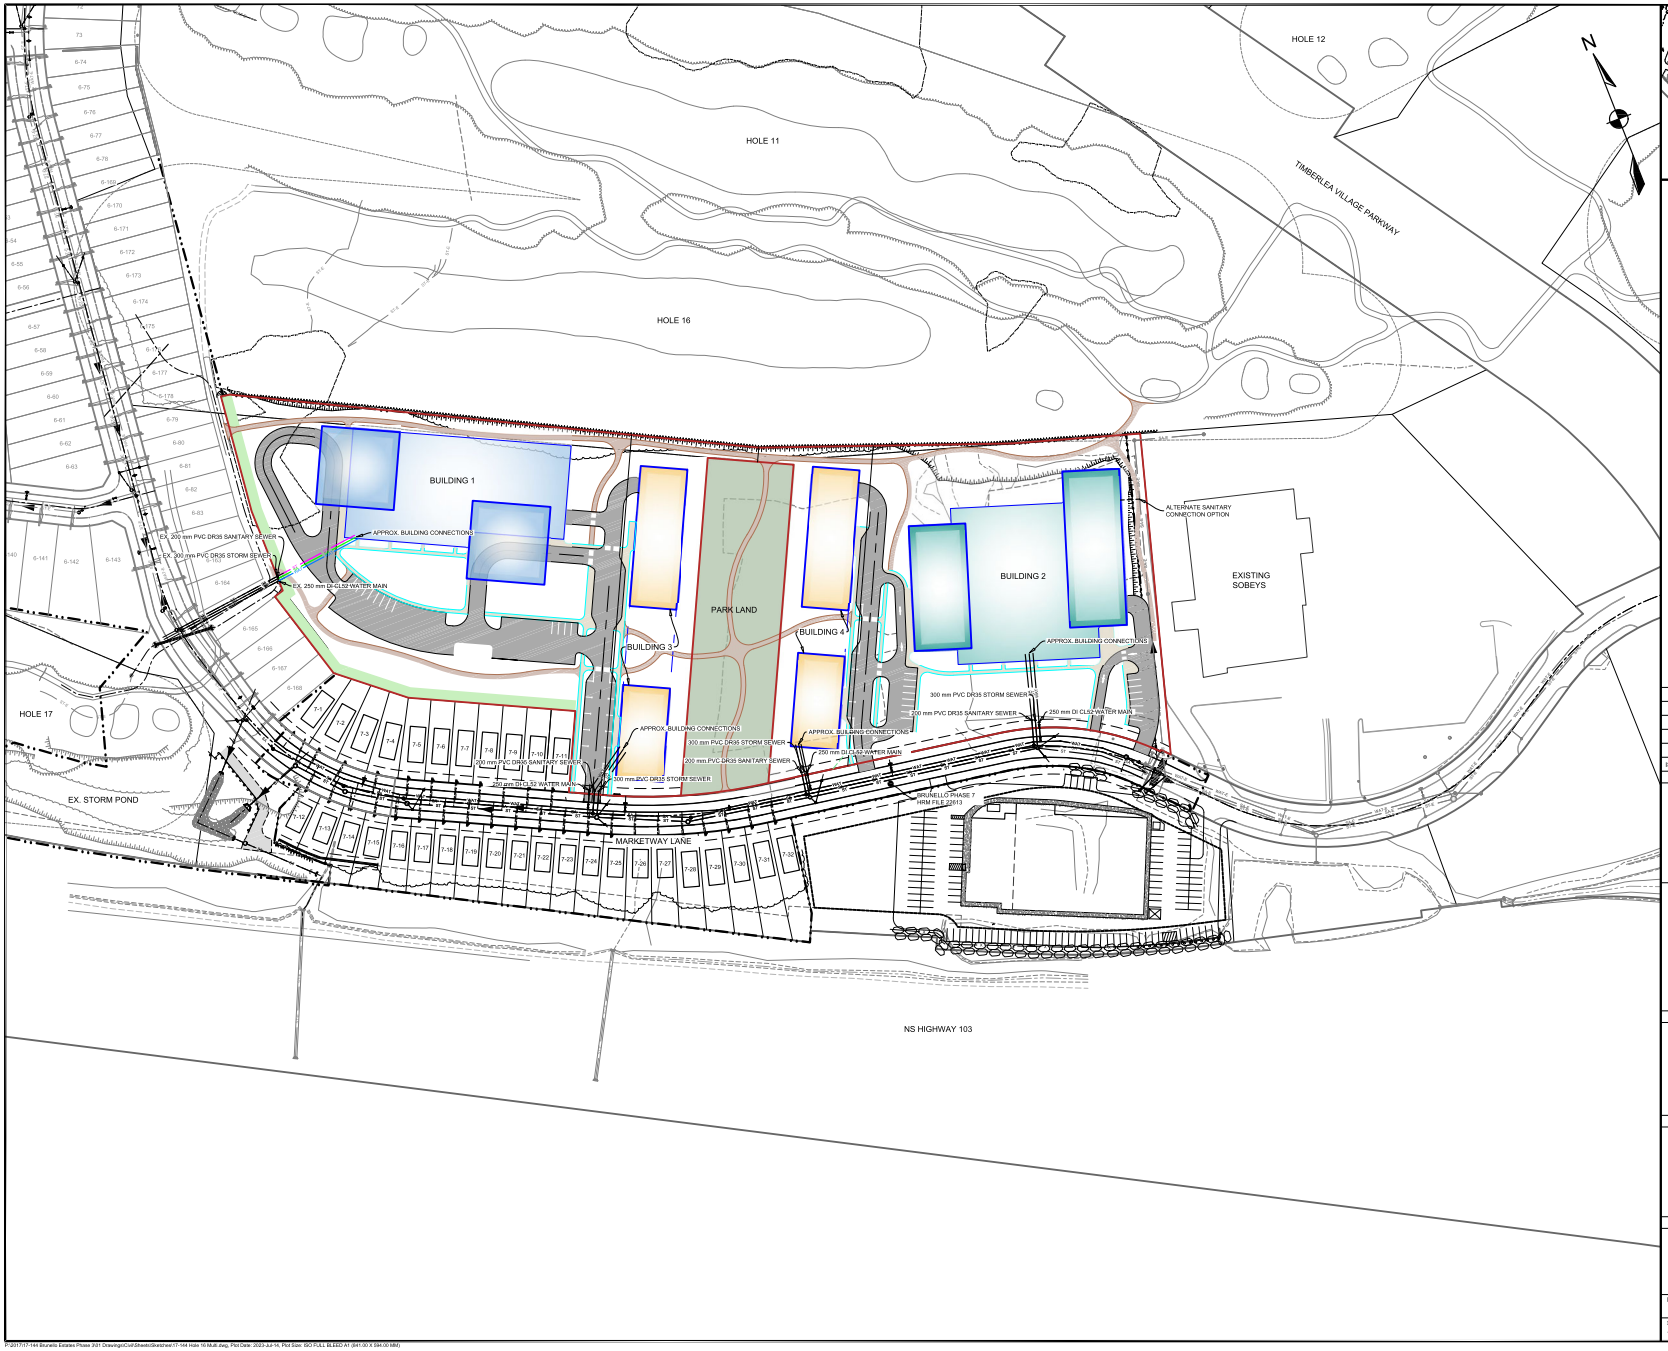

METRES 30 0 30 60

1:1000

1	DRAFT	DRAFT SITE SERVICING SCHEMATIC
ISSUE	DATE	DESCRIPTION

CONSULTANT

DESIGNPOINT
engineering • surveying • solutions
902.832.5597 designpoint.ca

DRAFT
NOT FOR CONSTRUCTION

CLIENT

PROJECT DESCRIPTION

BRUNELLO 16'S

TIMBERLEA, NOVA SCOTIA

SHEET DESCRIPTION

SERVICING SCHEMATIC

Drawn: R. WADDEN	Engineer: A. SKETCHLEY	Project No.: 17-144	Drawing No.: C101
Scale: 1:1000	Filename: 17-144 Hole 16 Multi.dwg		1 of 1

P:\2017\17-144 Brunello Estates Phase 2\01 Drawings\Civil\Sheets\Sketches\17-144 Hole 16 Multi.dwg, Plot Date: 2023-Jul-19, Plot Size: ISO FULL BLEED A1 (841.00 X 594.00 MM)