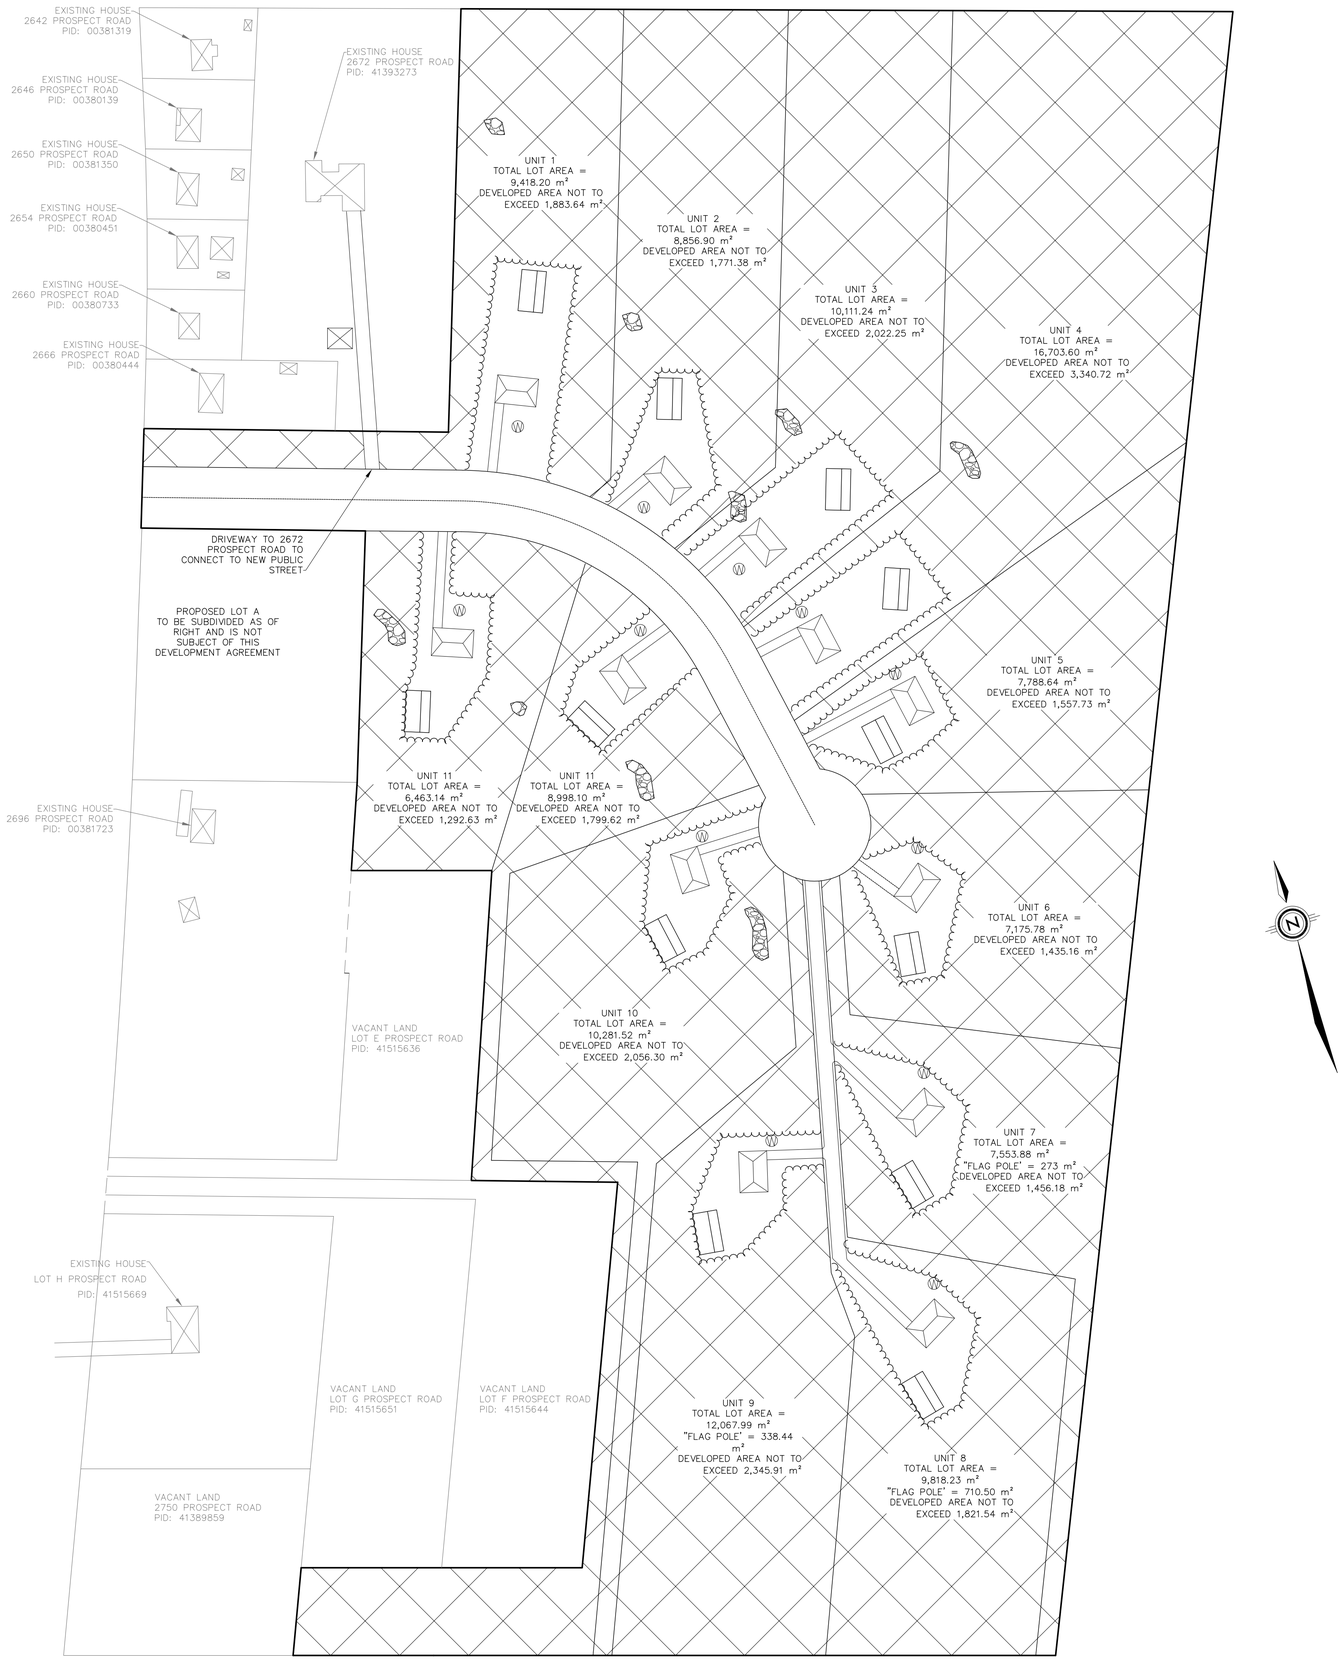

LEGEND

- PROPOSED WELL
- PROPOSED HOUSE
- PROPOSED ON-SITE SEWAGE DISPOSAL SYSTEM
- APPROXIMATE LIMITS OF DISTURBANCE
- PROPOSED DRIVEWAY
- ROCK OUTCROP (IDENTIFIED BY OTHERS)
- EXISTING BUILDING ON ADJACENT PROPERTY

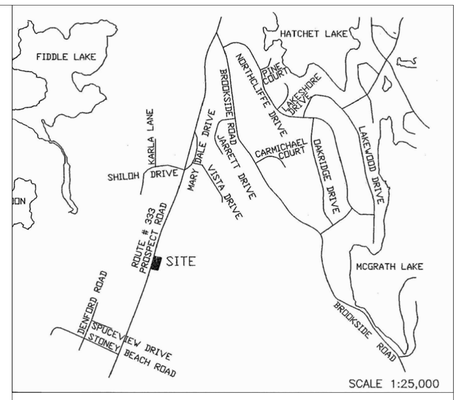

NO.	DESCRIPTION	DATE
1	ISSUED FOR APPROVAL	07/03/24

REVISION

3054226 NOVA SCOTIA LIMITED

1 ELM DRIVE
ELLERSHOUSE, NS
B0N 1L0

PROJECT:
2712 PROSPECT ROAD
PID # 00381715
WHITES LAKE, NOVA SCOTIA

TITLE
SITE PLAN

CHECKED CM

DATE MARCH 7th, 2024

SCALE 1:1,000

DWG. NO.
101