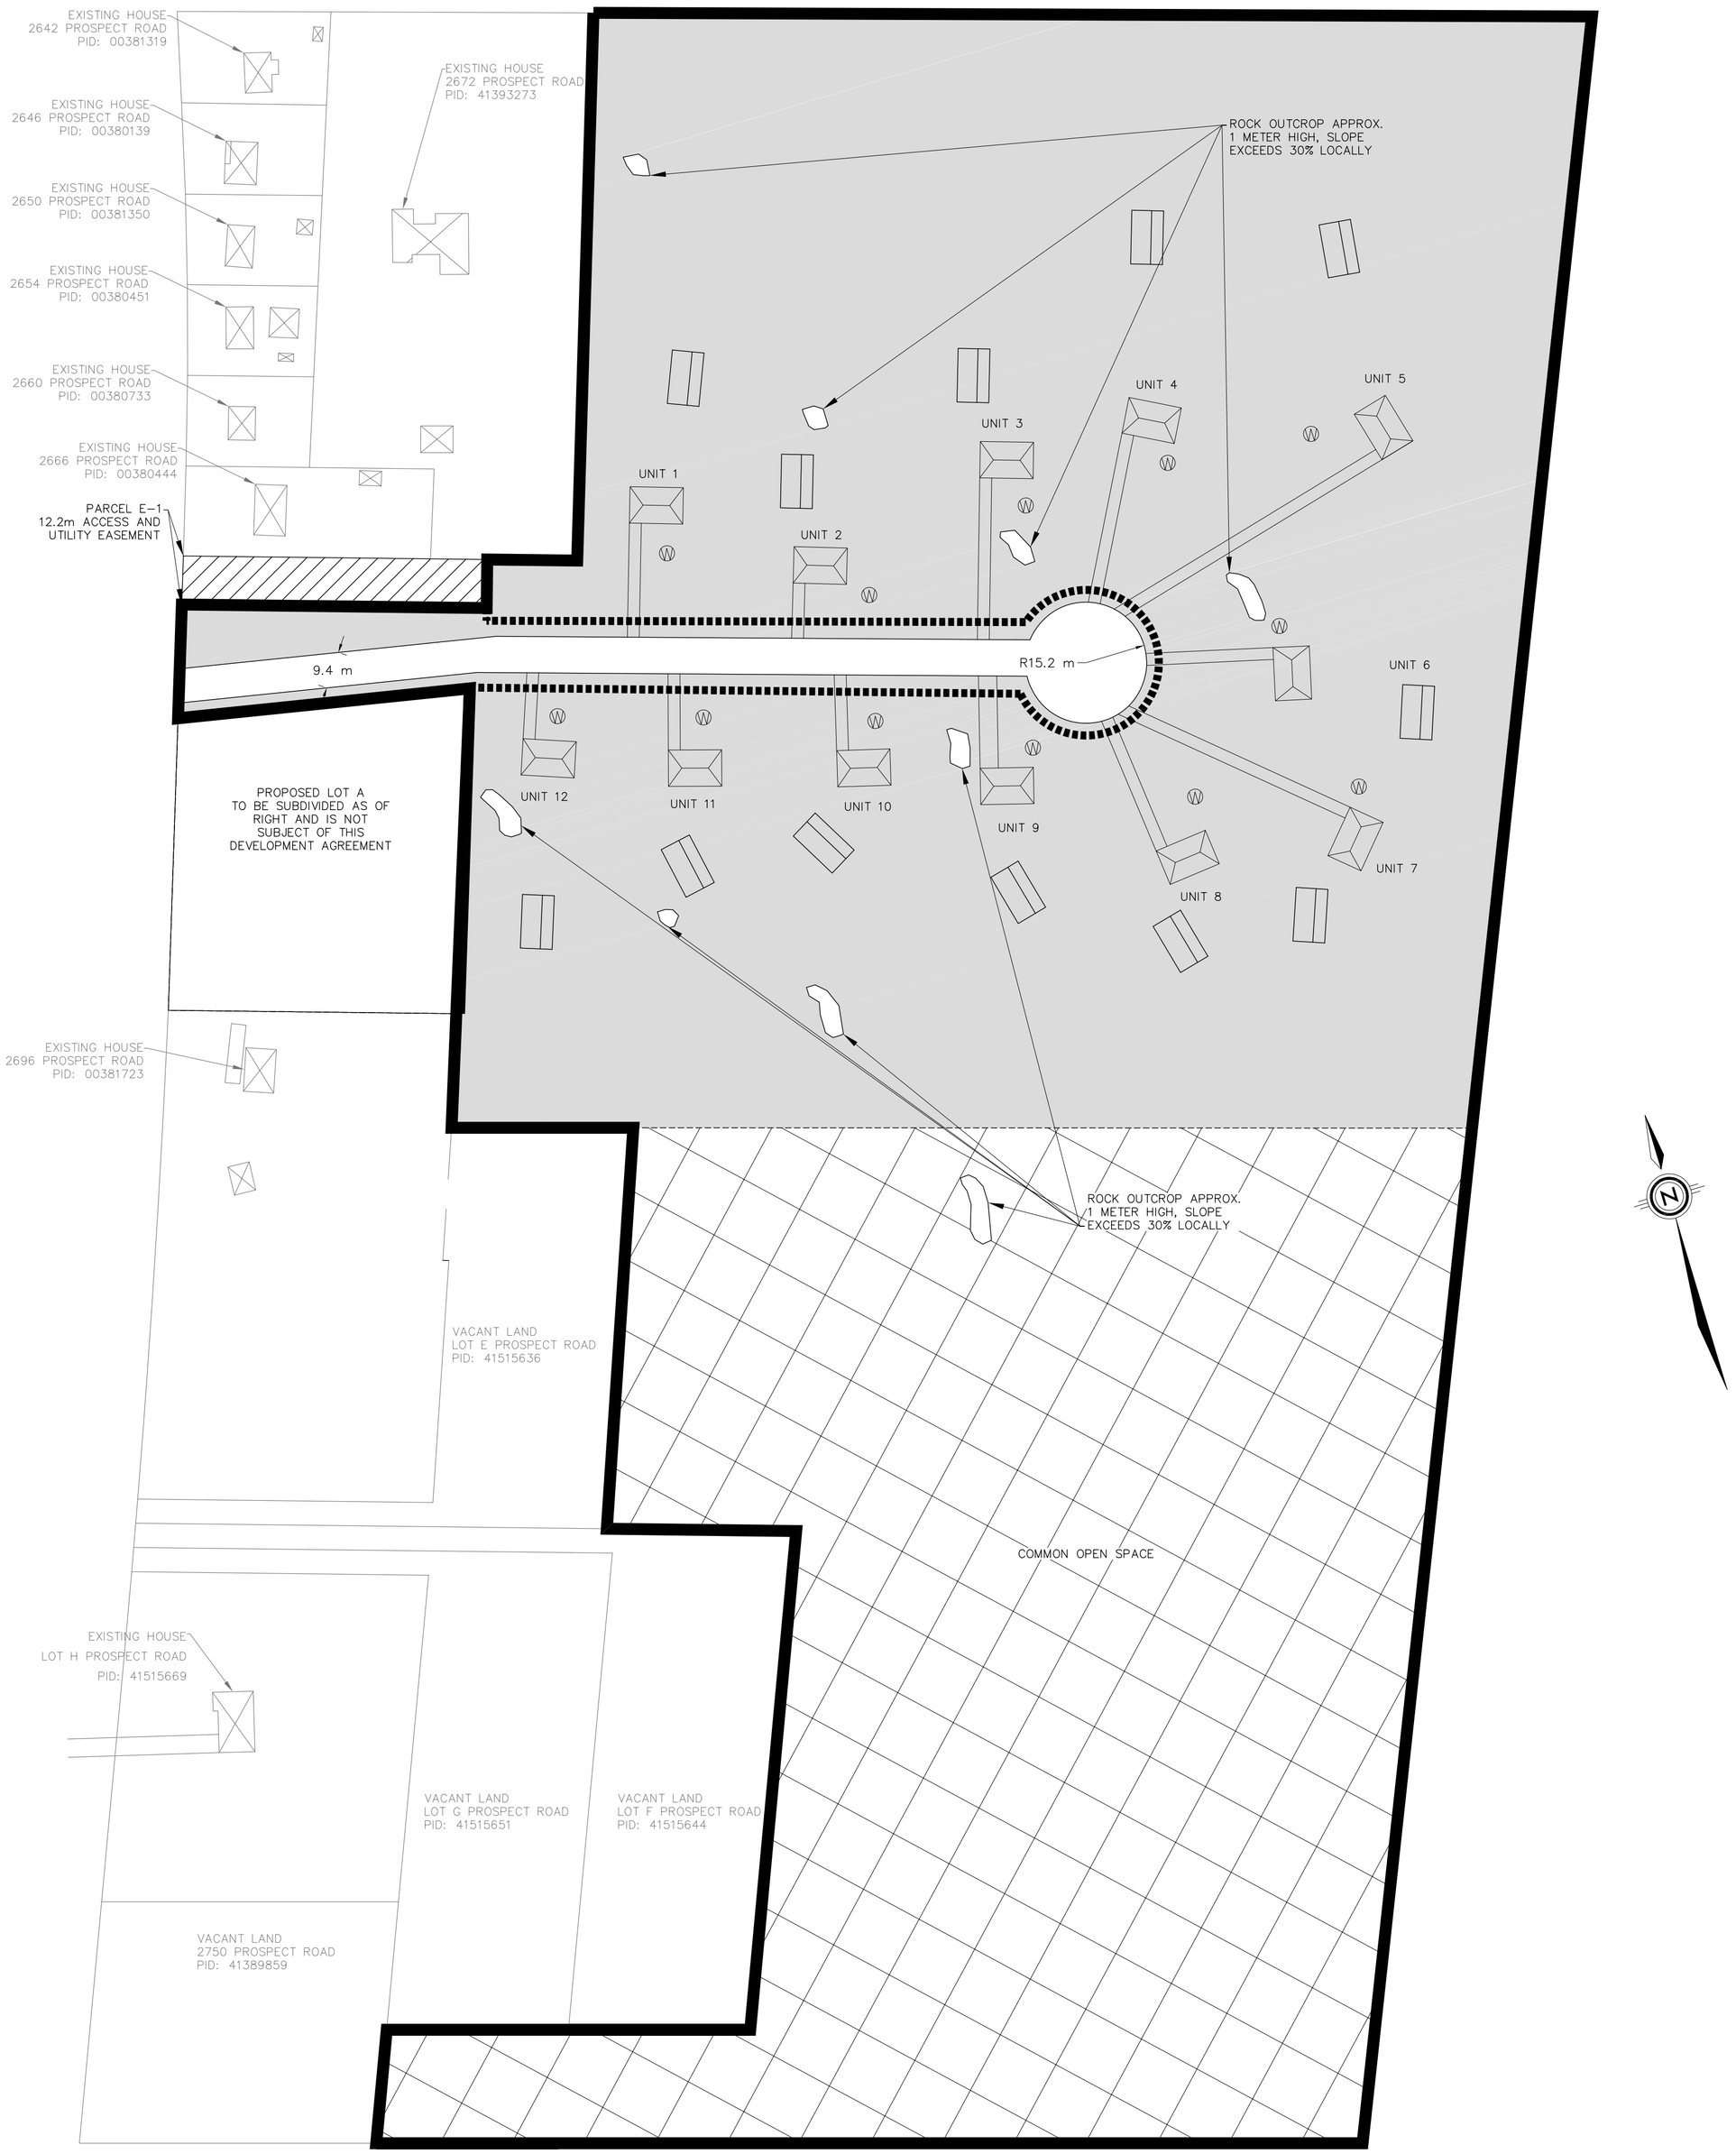


LEGEND

- PROPOSED WELL
- PROPOSED HOUSE
- PROPOSED ON-SITE SEWAGE DISPOSAL SYSTEM
- PROPOSED DRIVEWAY
- ROCK OUTCROP (IDENTIFIED BY OTHERS)
- EXISTING BUILDING ON ADJACENT PROPERTY
- DEVELOPABLE AREA

| NO. | DESCRIPTION | DATE |
|---|---|---|
| | | |
| | | |
| 3 | REV 3 | 09/01/25 |
| 2 | REV 2 | 01/11/24 |
| 1 | ISSUED FOR APPROVAL | 19/09/24 |

REVISION

3054226 NOVA SCOTIA LIMITED

1 ELM DRIVE
ELLERSHOUSE, NS
B0N 1L0

PROJECT:
2712 PROSPECT ROAD
PID # 00381715
WHITES LAKE, NOVA SCOTIA

TITLE
CLASSIC CONSERVATION DESIGN

CHECKED CM

DATE SEPT. 19th, 2024

SCALE 1:1,000

DWG. NO.
101