1 / 301 SECTION A-A
1/16" = 1'-0"

root ARCHITECTURE

CLIENT:

KEYPLAN

Cranked Scheme		
Unit Type	Number	Percent Mix
1 Bedroom	47	33.33%
2 Bedroom	93	65.96%
3 Bedroom	0	0.00%
Penthouse	1	0.71%
Total	141	100.00%
Parking Spaces	Number	Percent Mix
Residential Underground	112	85.80%
Residential Visitor	15	5.75%
MMBR Ltd	74	28.35%
Total	261	100.00%

COMMUNAL SPACE
1 BEDROOM
2 BEDROOM
PENTHOUSE

STAMP

NO.	REVISIONS	DD/MM/YY

PROJECT :
MMBR DEVELOPMENTS

DRAWING TITLE :
SECTION A-A

C.P.#:	23-09
PROJECT MANAGER:	KT
SCALE:	AS NOTED
DRAWN BY:	KD
DATE:	-

A-301

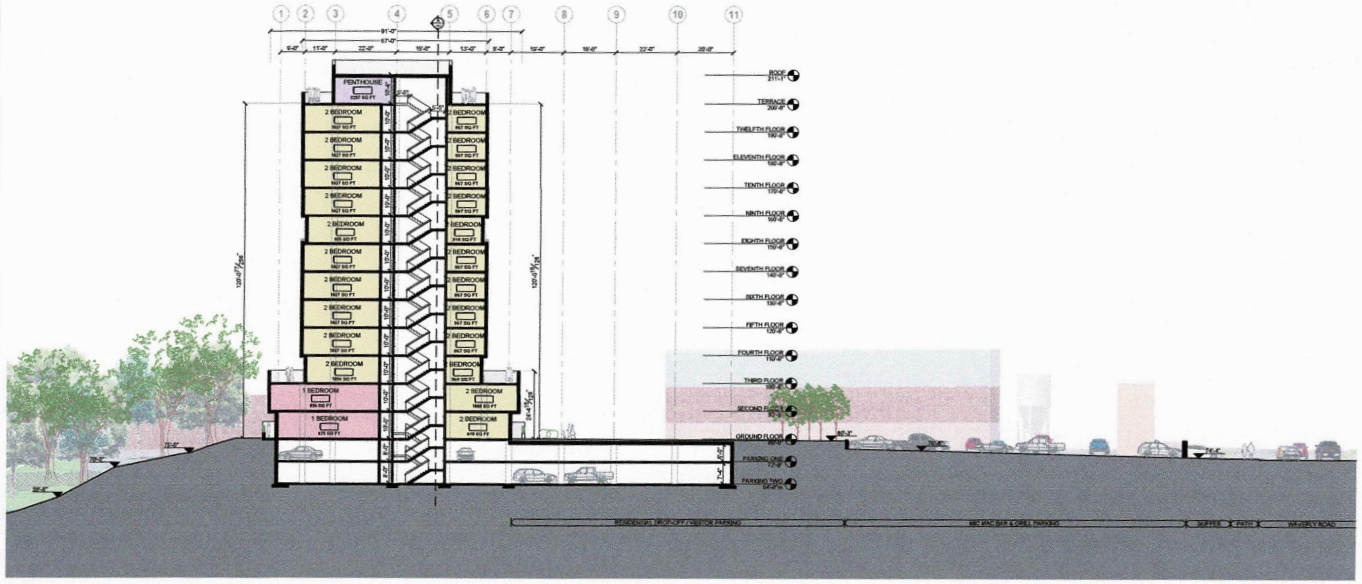

1 / 302 SECTION B-B

1/16" = 1'-0"

root ARCHITECTURE

CLIENT:

KEYPLAN

Cranked Scheme

Unit Type	Number	Percent Mix
1 Bedroom	47	33.33%
2 Bedroom	83	58.86%
3 Bedroom	9	6.38%
Penthouse	1	0.71%
Total	141	100.00%

Parking Spaces	Number	Percent Mix
Residential Underground	172	66.80%
Residential Visitor	15	5.75%
MMER Lot	74	28.35%
Total	261	100.00%

COMMUNAL SPACE
1 BEDROOM
2 BEDROOM
PENTHOUSE

STAMP

NO.	REVISIONS	DD/MM/YY

PROJECT :
MMER DEVELOPMENTS

DRAWING TITLE :
SECTION B-B

C.P.#:	23-09
PROJECT MANAGER:	KT
SCALE:	AS NOTED
DRAWN BY:	KD
DATE:	-

A-302