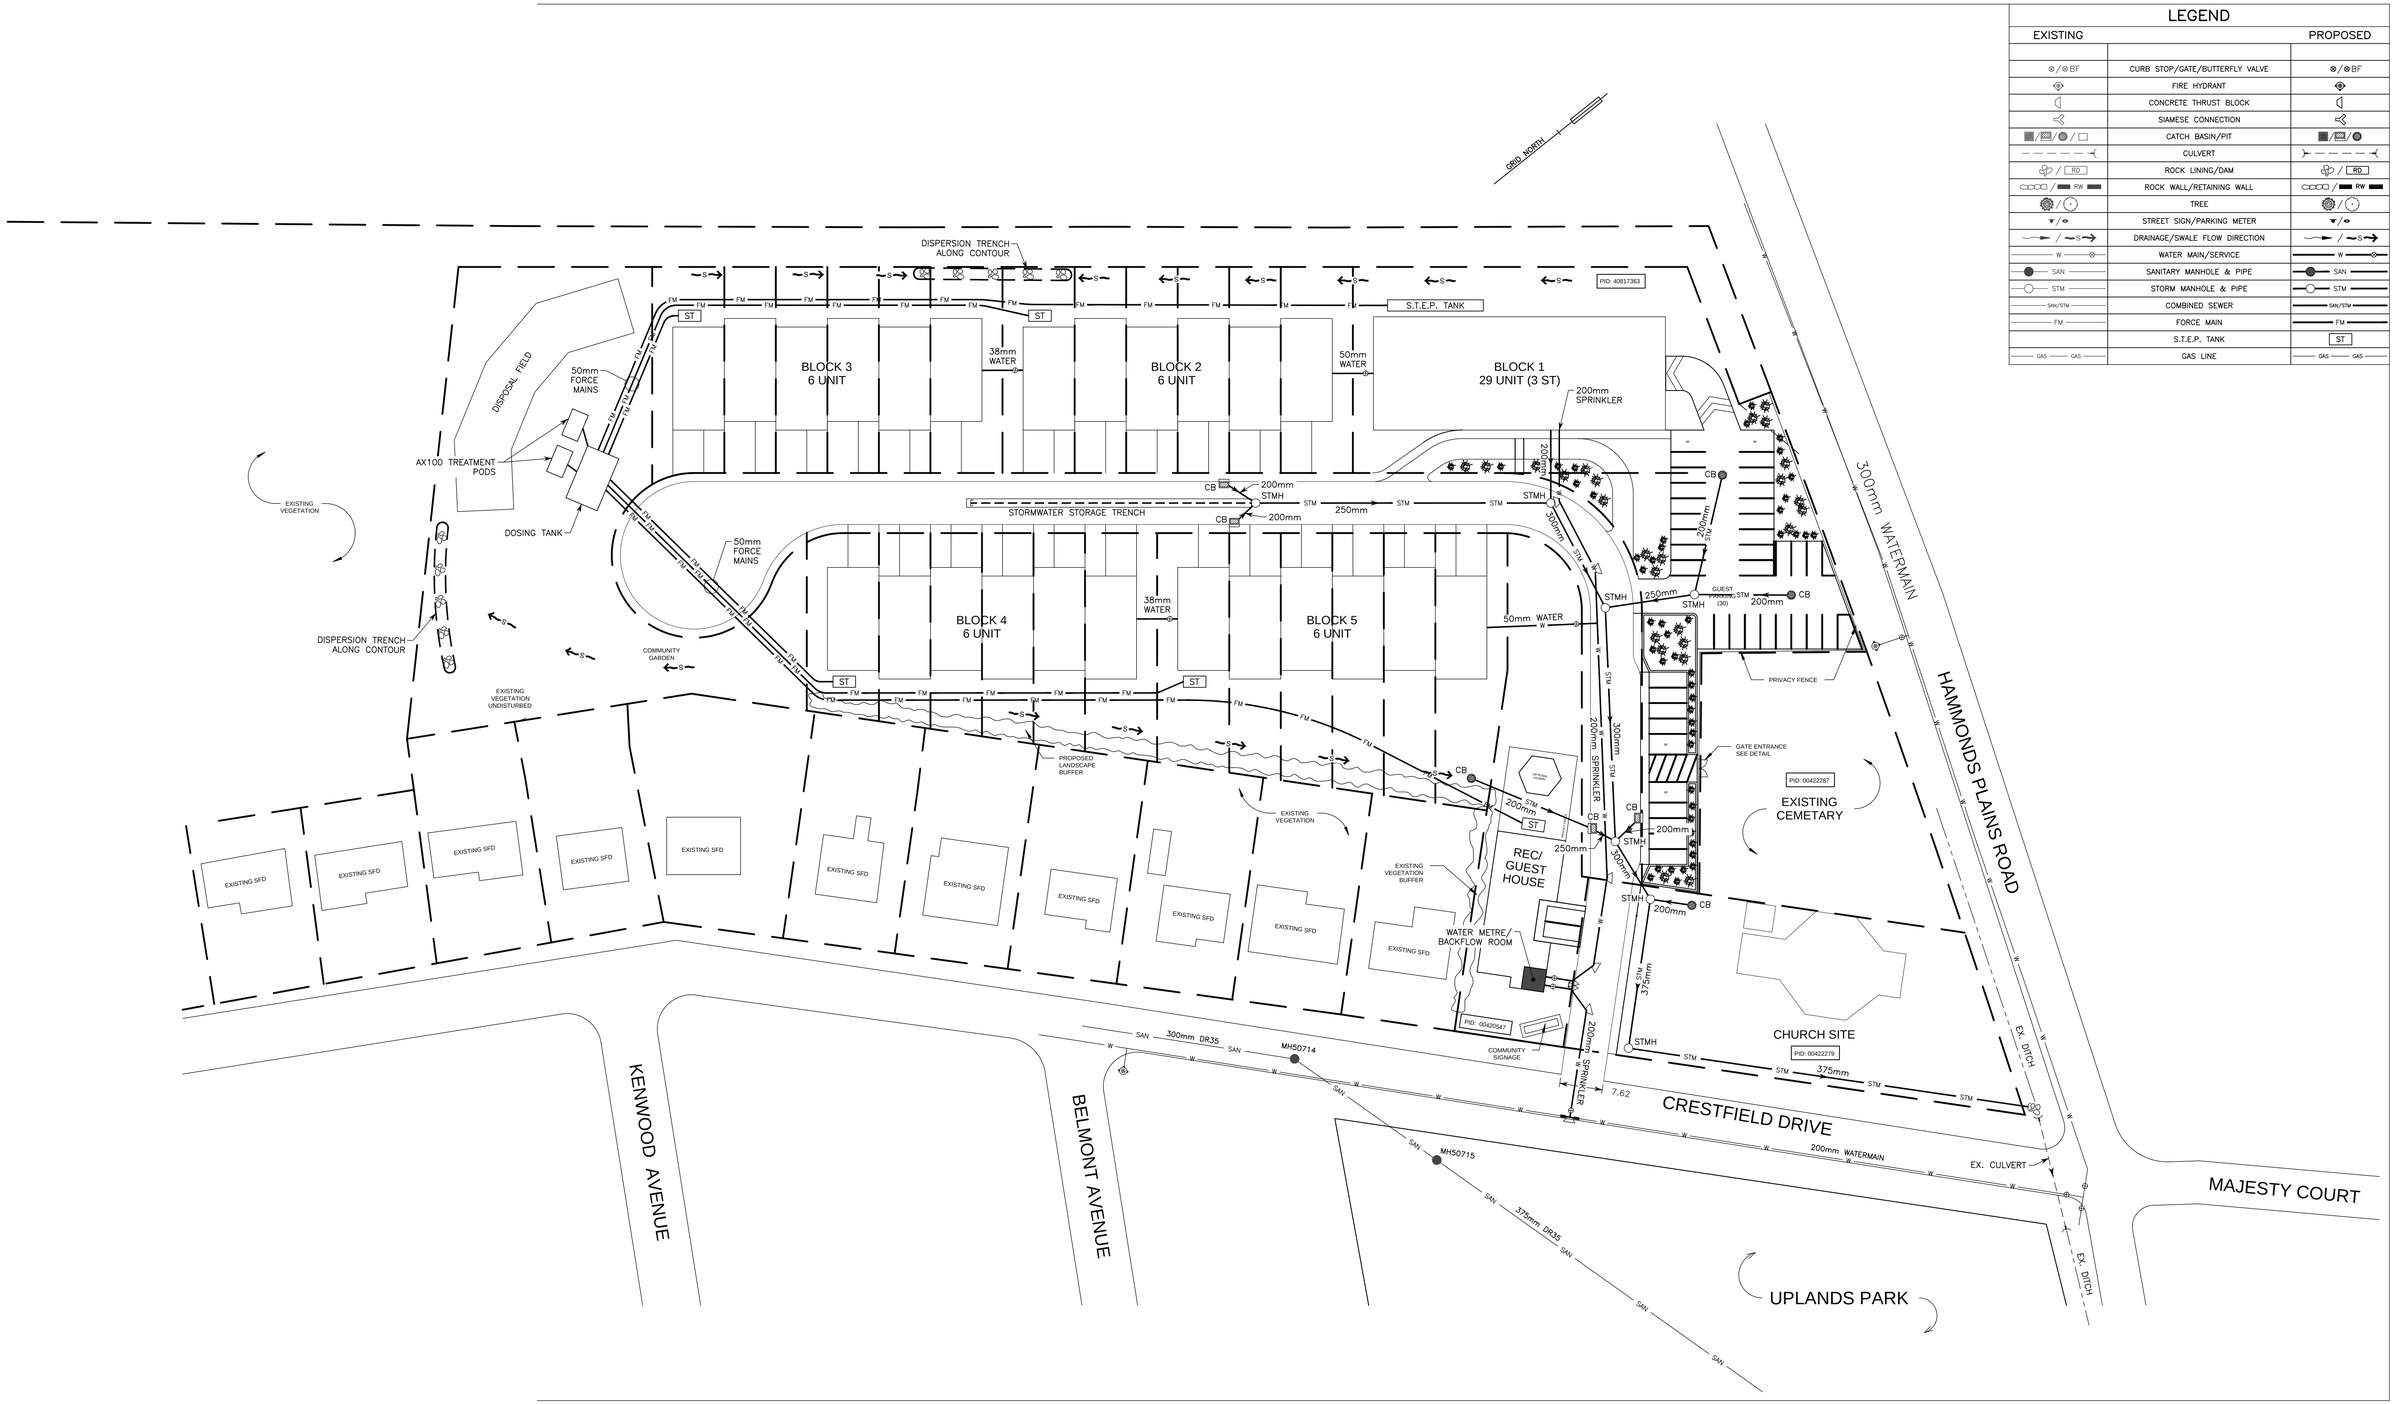

LEGEND

EXISTING		PROPOSED
BF	CURB STOP/GATE/BUTTERFLY VALVE	BF
	FIRE HYDRANT	
	CONCRETE THRUST BLOCK	
	SIAMESE CONNECTION	
	CATCH BASIN/PIT	
	CULVERT	
RD	ROCK LINING/DAM	RD
RW	ROCK WALL/RETAINING WALL	RW
	TREE	
	STREET SIGN/PARKING METER	
S	DRAINAGE/SWALE FLOW DIRECTION	S
W	WATER MAIN/SERVICE	W
SAN	SANITARY MANHOLE & PIPE	SAN
STM	STORM MANHOLE & PIPE	STM
SAN/STM	COMBINED SEWER	SAN/STM
FM	FORCE MAIN	FM
	S.T.E.P. TANK	ST
GAS	GAS LINE	GAS

NOTES

1. EXISTING WATER AND SANITARY SEWER UNDERGROUND PIPING BASED ON HW GIS SEWER DATA. CONTRACTOR TO VERIFY EXACT LOCATIONS AND ELEVATIONS IN THE FIELD PRIOR TO CONSTRUCTION.
2. PROPERTY BOUNDARIES HAVE BEEN COMPILED FROM VARIOUS SOURCES AND ARE SUBJECT TO SURVEY.
3. ALL WORK SHALL BE COMPLETED IN ACCORDANCE WITH NOVA SCOTIA REGULATIONS AND HRM BY-LAWS, HALIFAX WATER DESIGN AND CONSTRUCTION SPECIFICATIONS (LATEST EDITION) AND HRM MUNICIPAL SERVICE SYSTEM GUIDELINES "RED BOOK" (LATEST EDITION).

no.	Description	Date
0	ISSUED FOR REVIEW	21/06/15

SDMM
Servant, Dunbrack, McKenzie & MacDonald Ltd.
NOVA SCOTIA LAND SURVEYORS & CONSULTING ENGINEERS
36 OLAND CRESCENT
BAYERS LAKE BUSINESS PARK
HALIFAX, NS B3S 1C6
PHONE: (902) 455-1537
FAX: (902) 455-8479
WEB: www.sdmm.ca

Stamp

REGISTERED PROFESSIONAL ENGINEER
DATE JUNE 15/21
[redacted]
A. W. Pulsifer
10473
PROVINCE OF NOVA SCOTIA

Project name

HAMMONDS PLAINS

Project address

CRESTFIELD DR,
HAMMONDS PLAINS, NS

Drawing title

SERVICING SCHEMATIC

Scale 1:500

Date JUNE 15, 2021

Drawn by C. PORTER

Checked by A. PULSIFER

Projects number 35749