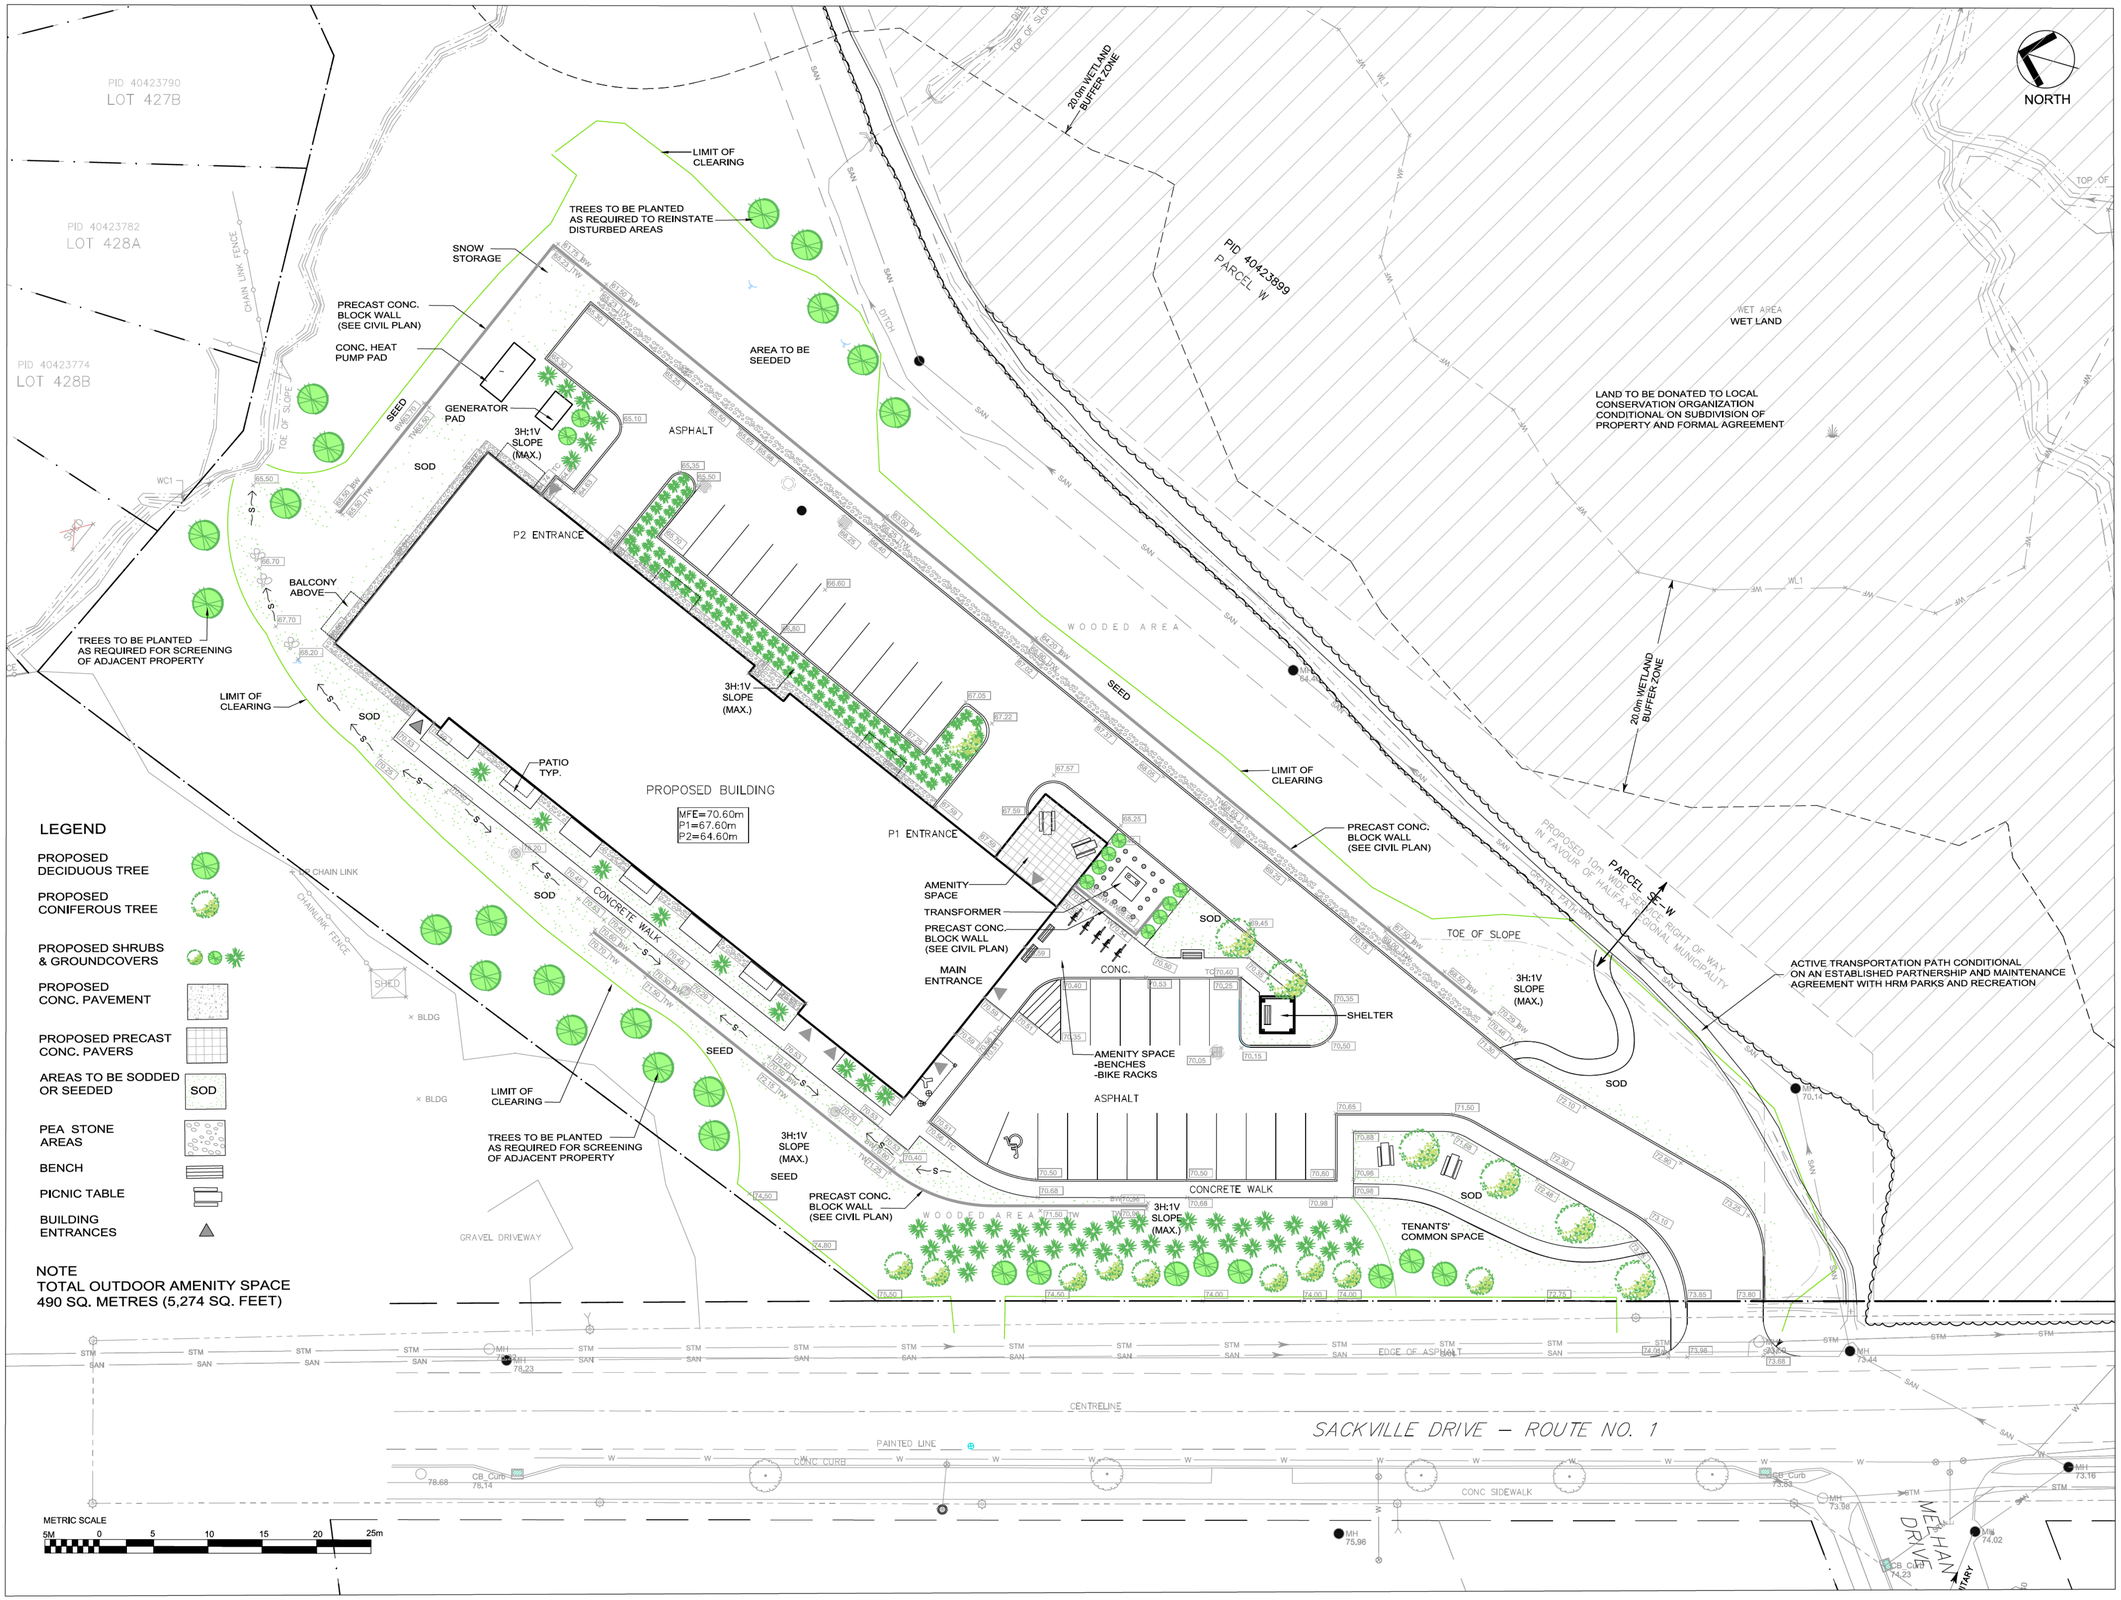

CLIENT:

Gordon Ratcliffe
LANDscape ARCHITECTS
2055 Highway 329
The Lodge, Nova Scotia
Canada, B0J 1T0
TEL: (902) 478 - 3683
FAX: (902) 857 - 1108
grla@eastlink.ca

No.	Revision/Issue	Date
1	ISSUED FOR DEVELOPMENT PERMIT	25/05/01

STAMP:

architects-paysagistes dé pro -fession of landscape

GORDON RATCLIFFE

PROJECT:

AHANS
SACKVILLE DRIVE

DRAWING:

LANDSCAPE PLAN

SCALE: AS NOTED

DATE: APRIL 29 2025

DRAWN BY: LG

DWG. NO. L-101