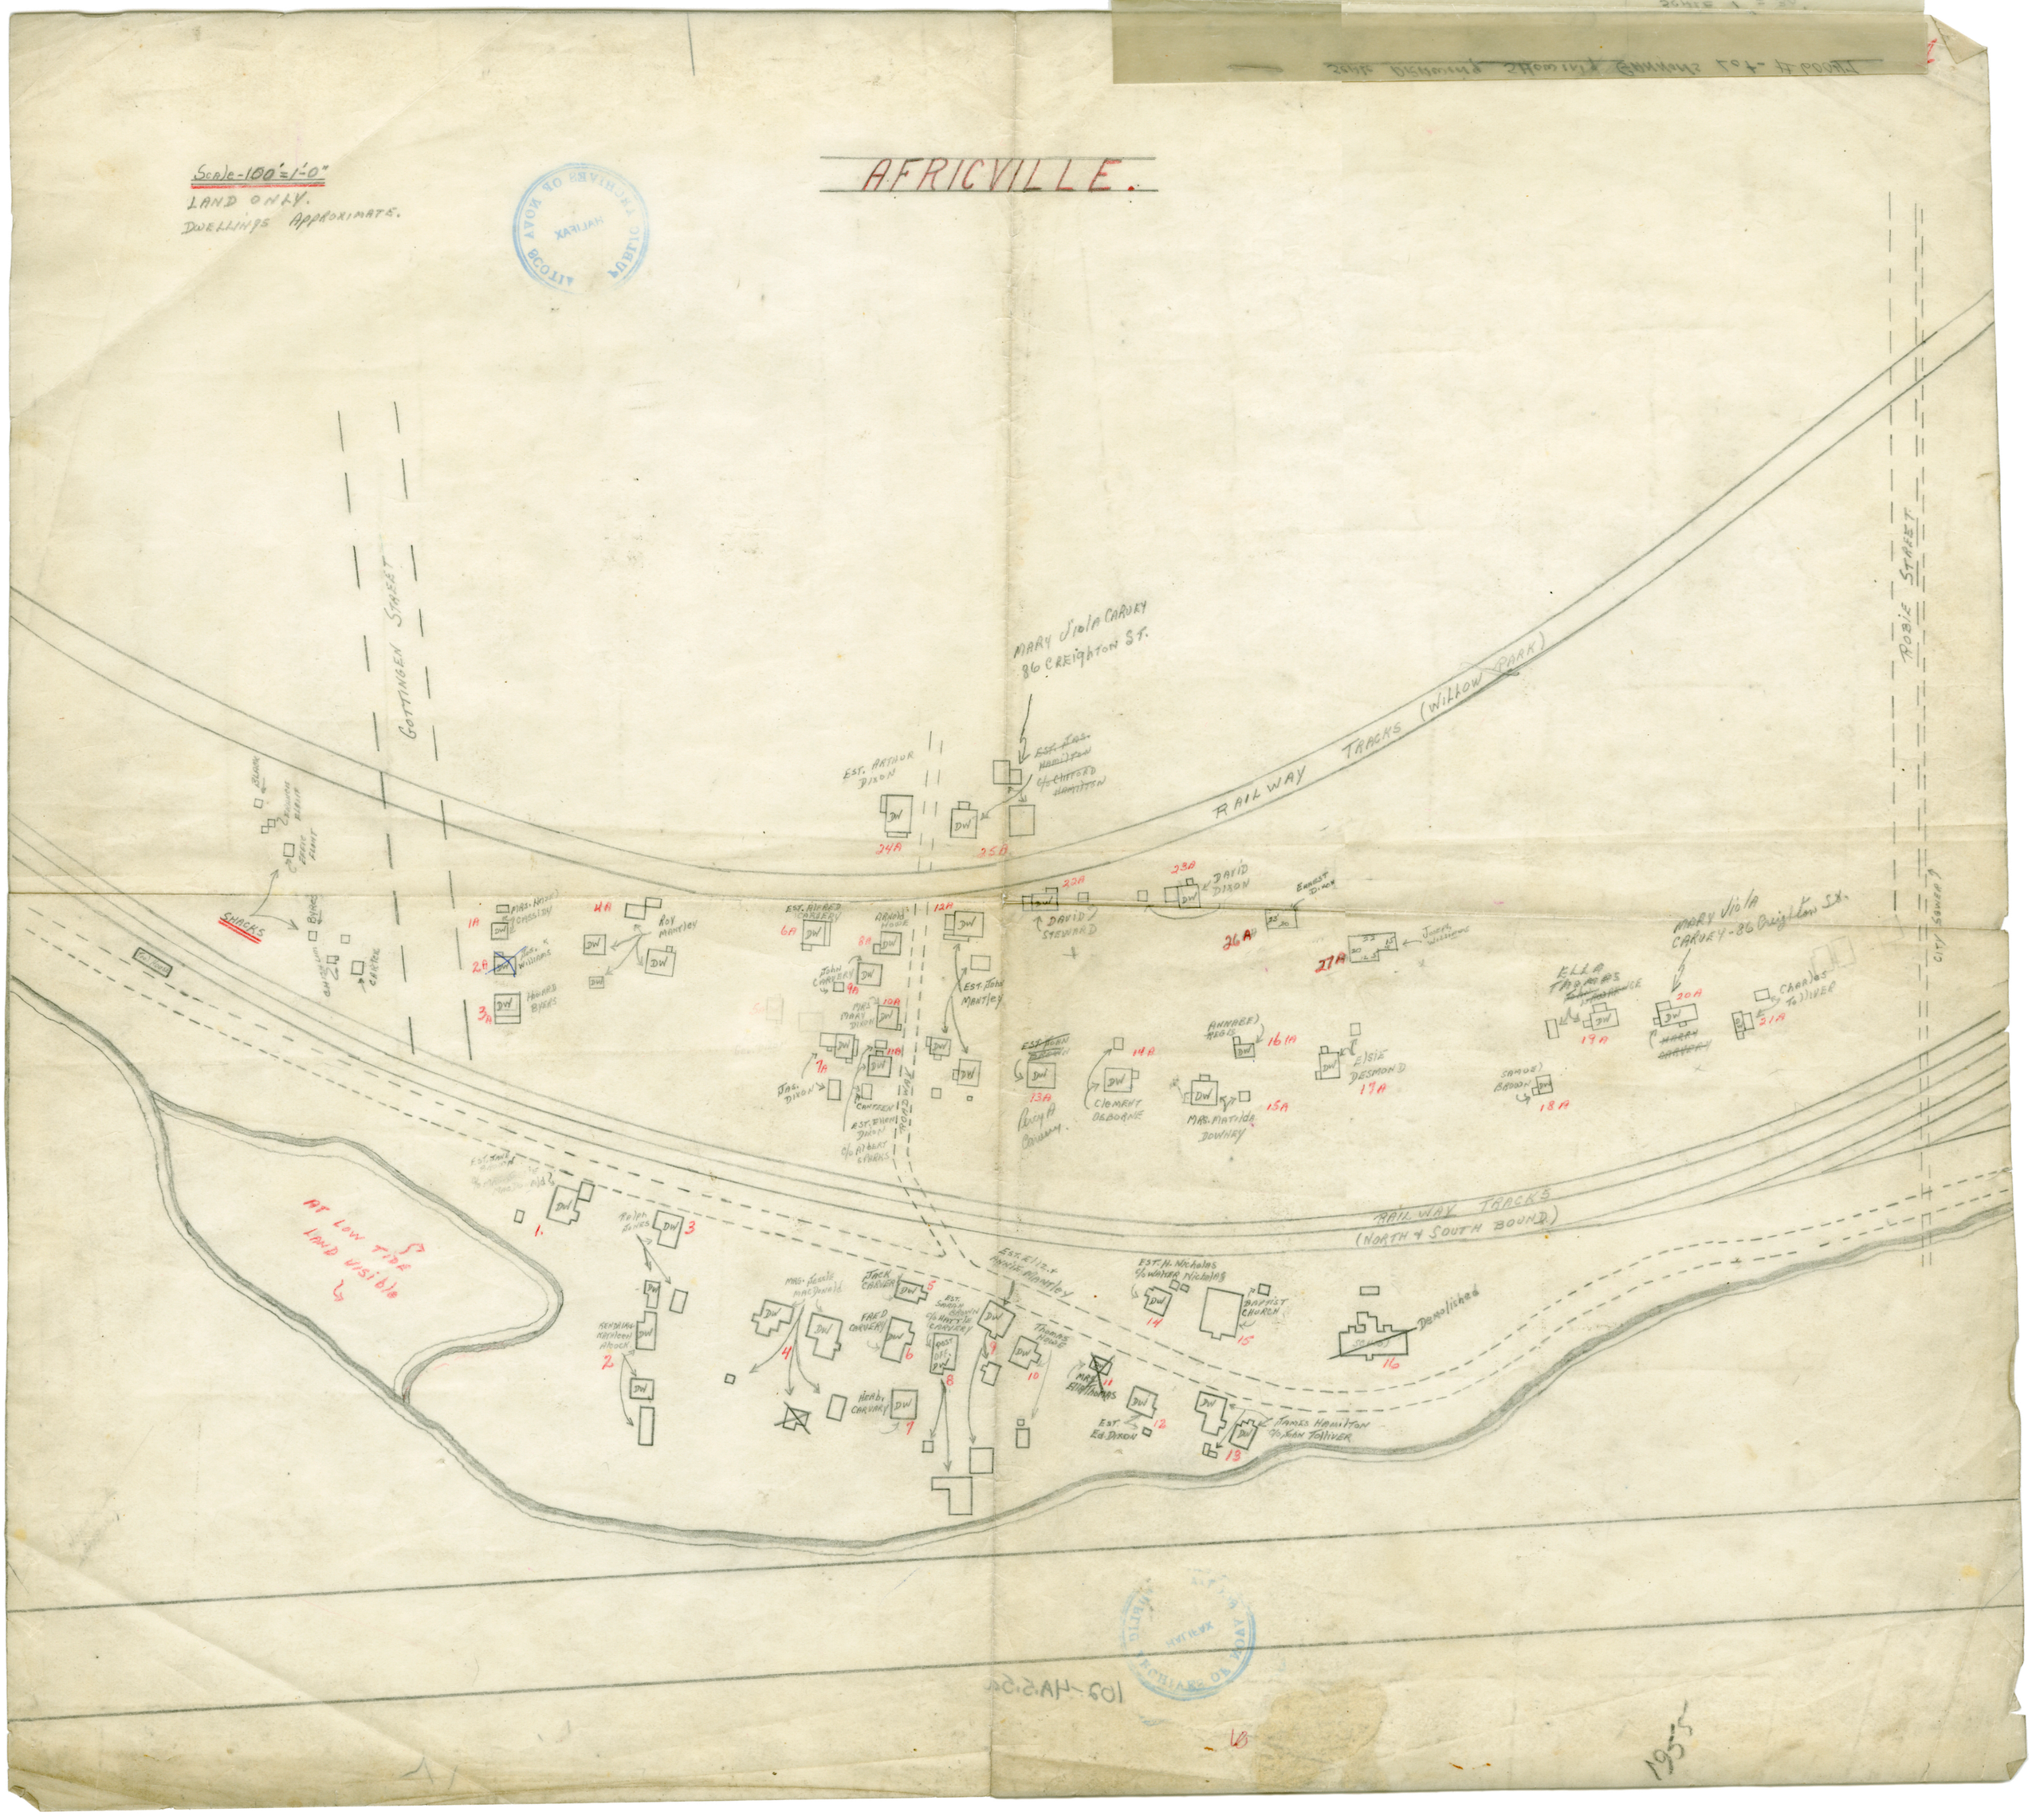
AFRICVILLE.
Scale-100'=1'-0"
LAND ONLY.
DWELLINGS APPROXIMATE.
GOTTINGEN STREET
ROBIE STREET
RAILWAY TRACKS (WILLOW PARK)
RAILWAY TRACKS (NORTH & SOUTH BOUND)
CITY SEWER
SHACKS
AT LOW TIDE LAND VISIBLE
MARY Viola CARVEY 86 CREIGHTON ST.
EST. ARTHUR DIXON
DAVID DIXON
DAVID STEWARD
ROY MANTLEY
EST. ALFRED CARVERY
JOHN CARVERY
EST. JOHN MANTLEY
JAS. DIXON
CLEMENT OSBORNE
MRS. MATILDA DOWNEY
ELSIE DESMOND
SAMUEL BROWN
ELLA THOMAS
CHARLES TOLLIVER
Ralph JONES
JACK CARVERY
FRED CARVERY
HERB. CARVARY
EST. ELIZ. & ANNIE MANTLEY
EST. H. Nicholas c/o Walter Nicholas
BAPTIST CHURCH
Demolished
JAMES HAMILTON c/o JOHN TOLLIVER
EST. Ed. DIXON
Thomas HOWE
1955