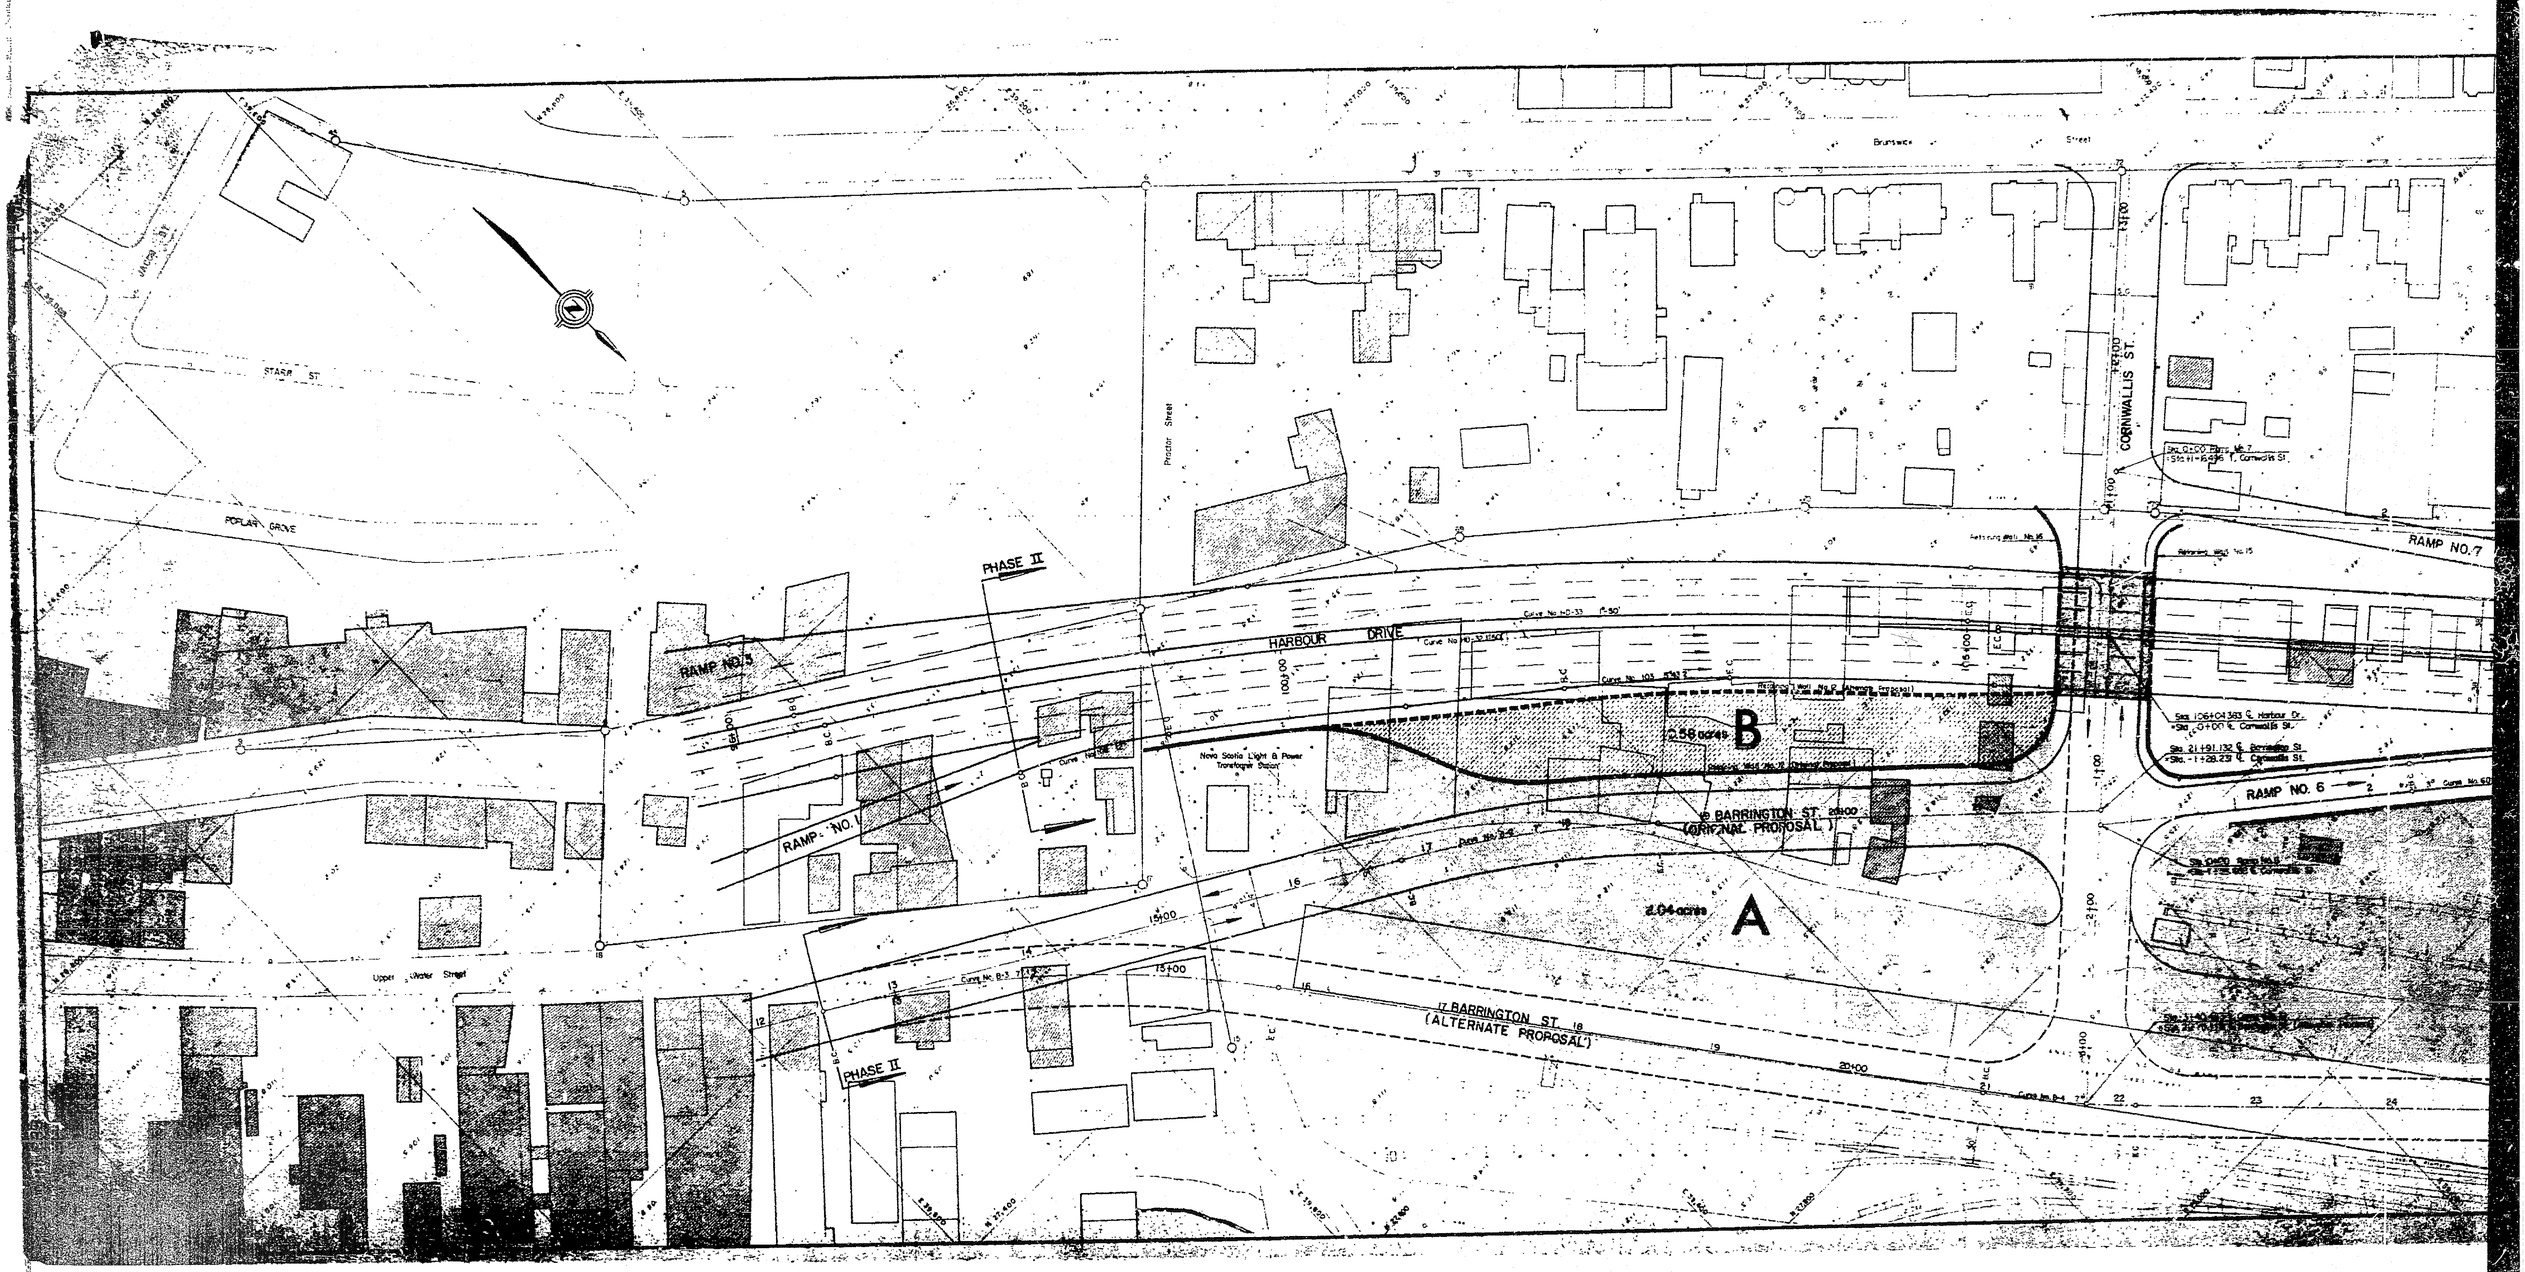
STARR ST.
POPLAR GROVE
PHASE II
RAMP NO.3
HARBOUR DRIVE
RAMP NO. 1
Nova Scotia Light & Power Transformer Station
Upper Water Street
Proctor Street
Brunswick Street
CORNWALLIS ST.
RAMP NO.7
RAMP NO. 6
2.58 acres
B
2.04 acres
A
BARRINGTON ST.
(ORIGINAL PROPOSAL)
BARRINGTON ST.
(ALTERNATE PROPOSAL)

30